Section	Sub-division approximate	Twp	Range			
29	S.E.¼	13 N	55 E			
	unsurveyed					

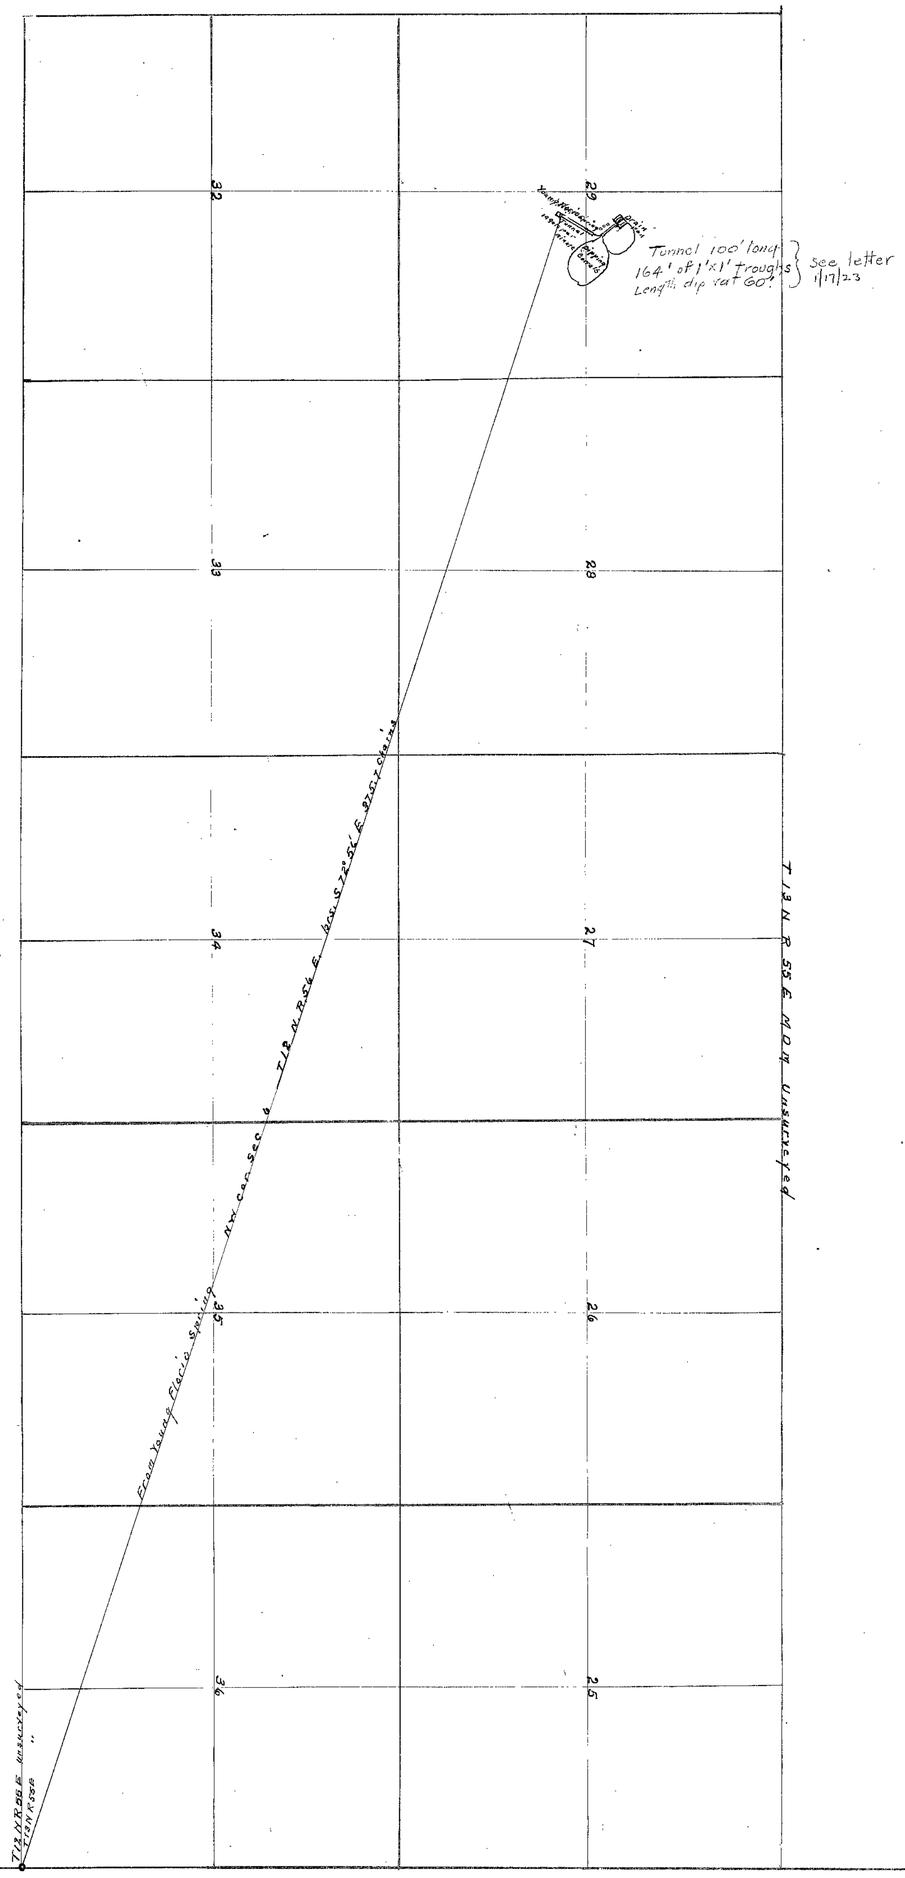

MAP OF LOCATION
OF
YOUNG FLORIO SPRING, FLORIO & BIDART.
NYE COUNTY, NEVADA.

State of Nevada }
County of Eureka } ss

I, Clarence Johnson being first duly Sworn depose and say that the above map is a true and accurate plat of the land and spring appropriated by Florio & Bidart as taken from the field notes of a survey made by me, completed on the 8th day of September 1922.
That the map and survey were made at the instance Florio & Bidart locators of said spring under permit no - and it truly represents the location of said spring

Clarence Johnson
State Water Right Surveyor
of Nevada

Subscribed and sworn to before me
this 20. day of Sept. 1922.
R. M. Charles
Notary Public in and for
Eureka County, Nevada

scale 1200 ft equals 1 inch

FILED
Sept. 23, 1922
STATE ENGINEER'S OFFICE

Certificate No. 1220, Bk 5 Issued - Sept. 10, 1926 for 0.025 c.f.s. for stock.

6769