Section	Subdivn	Twp	Range	Cult Acreage		
31	NE¼NE¼	11 N.	56 E	None		

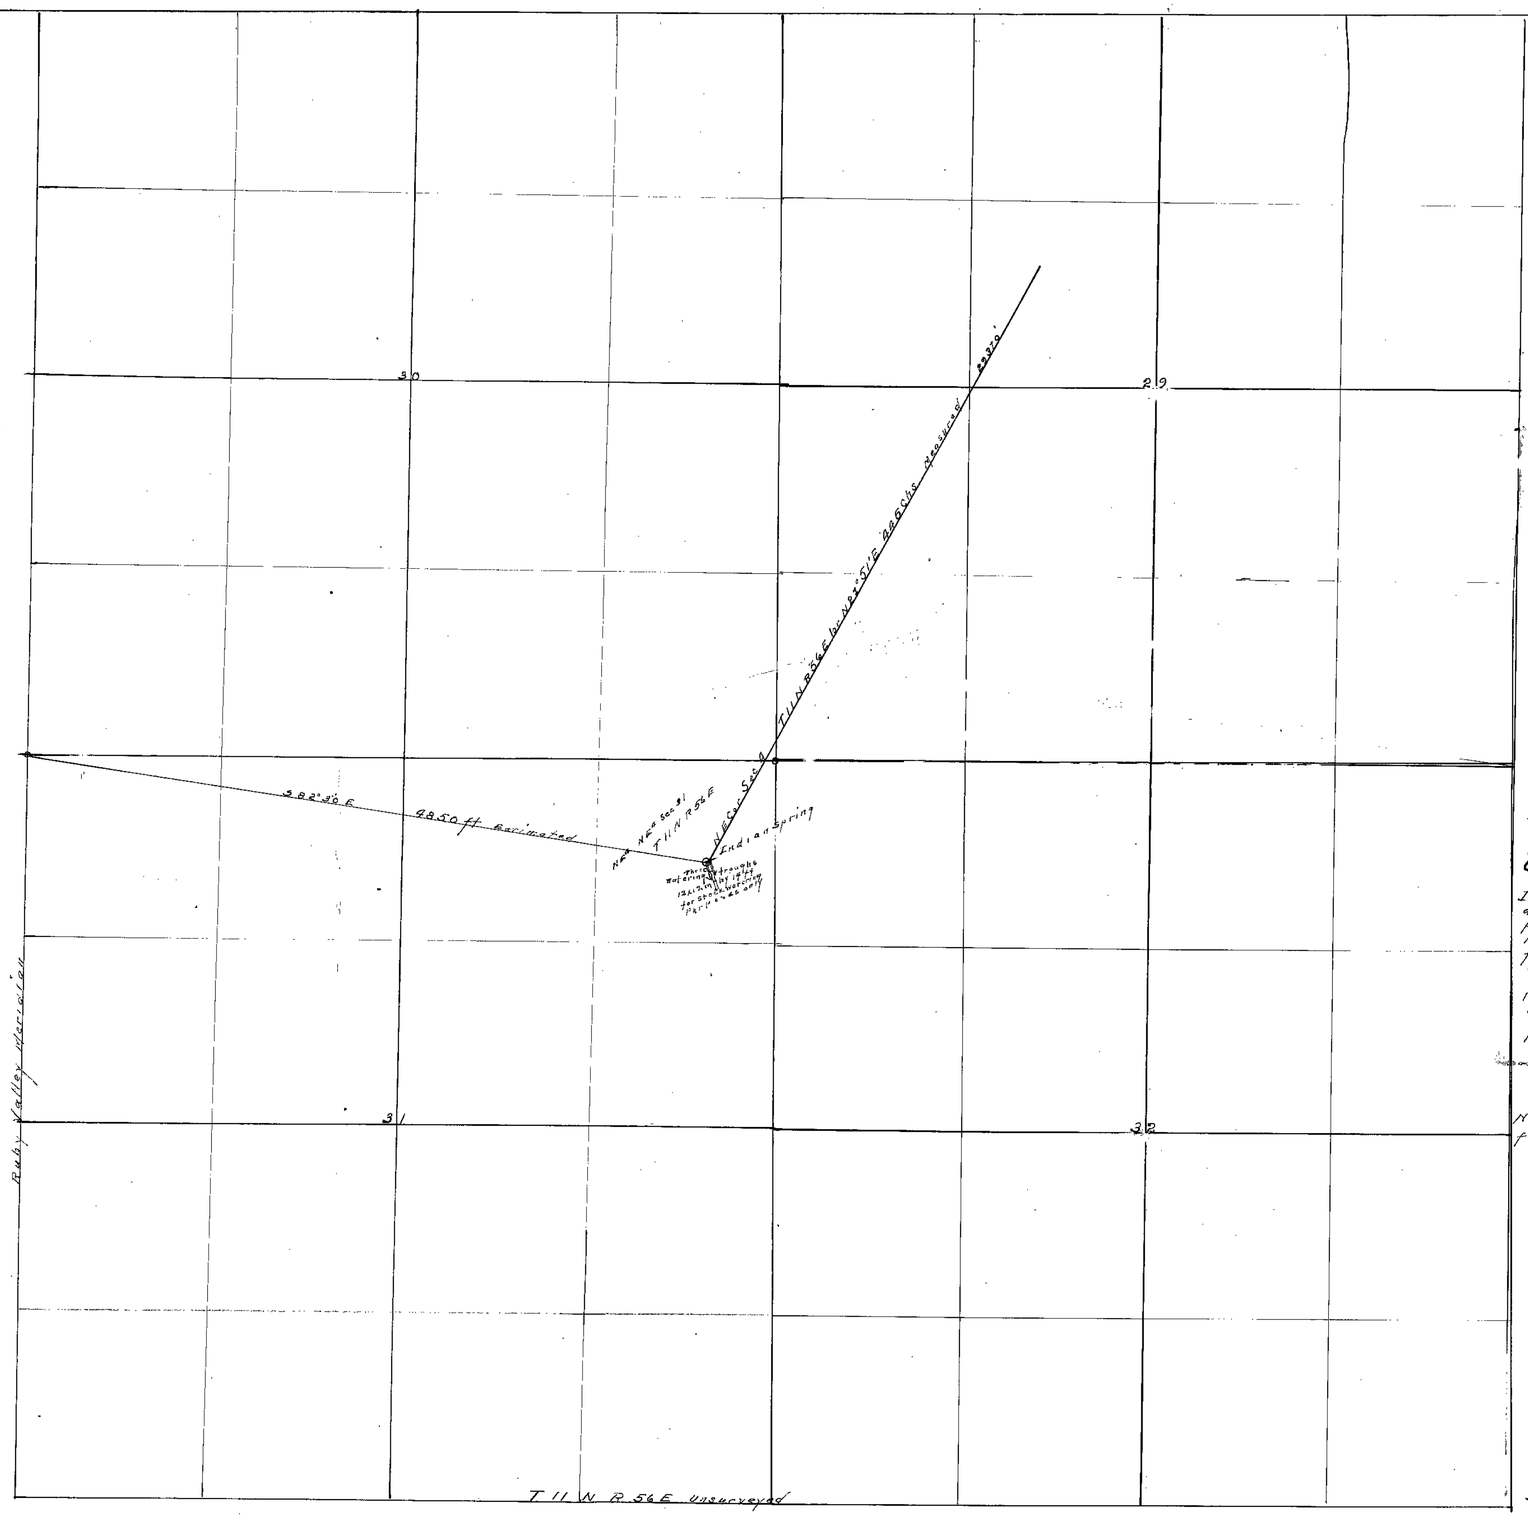

MAP OF LOCATION
— OF —
INDIAN SPRING, FLORIO & BIDART
NYE COUNTY NEVADA

State of Nevada } ss
County of Eureka }

I Clarence Johnson being first duly sworn depose and say that the above map is a true and accurate plat of the land and springs located and improved by Florio & Bidart as taken from the field notes made by me, completed on the 7th day of Sept 1922.

That the map and survey were made at the instance of Florio & Bidart owners of said spring under permit No 6770

Subscribed and Sworn to before me this 20 day of Sep 1922

B M Chrodes, County Clerk

Clarence Johnson
State Water Right Surveyor

Notary Public in and for Eureka County Nevada

Scale 1 inch equal 400 ft

FILED
Jan. 22, 1923.
STATE ENGINEER'S OFFICE

Certificate No. 1221, Bk 5 issued - Sept. 10, 1926 for 0.025 c.f.s. stock

6770