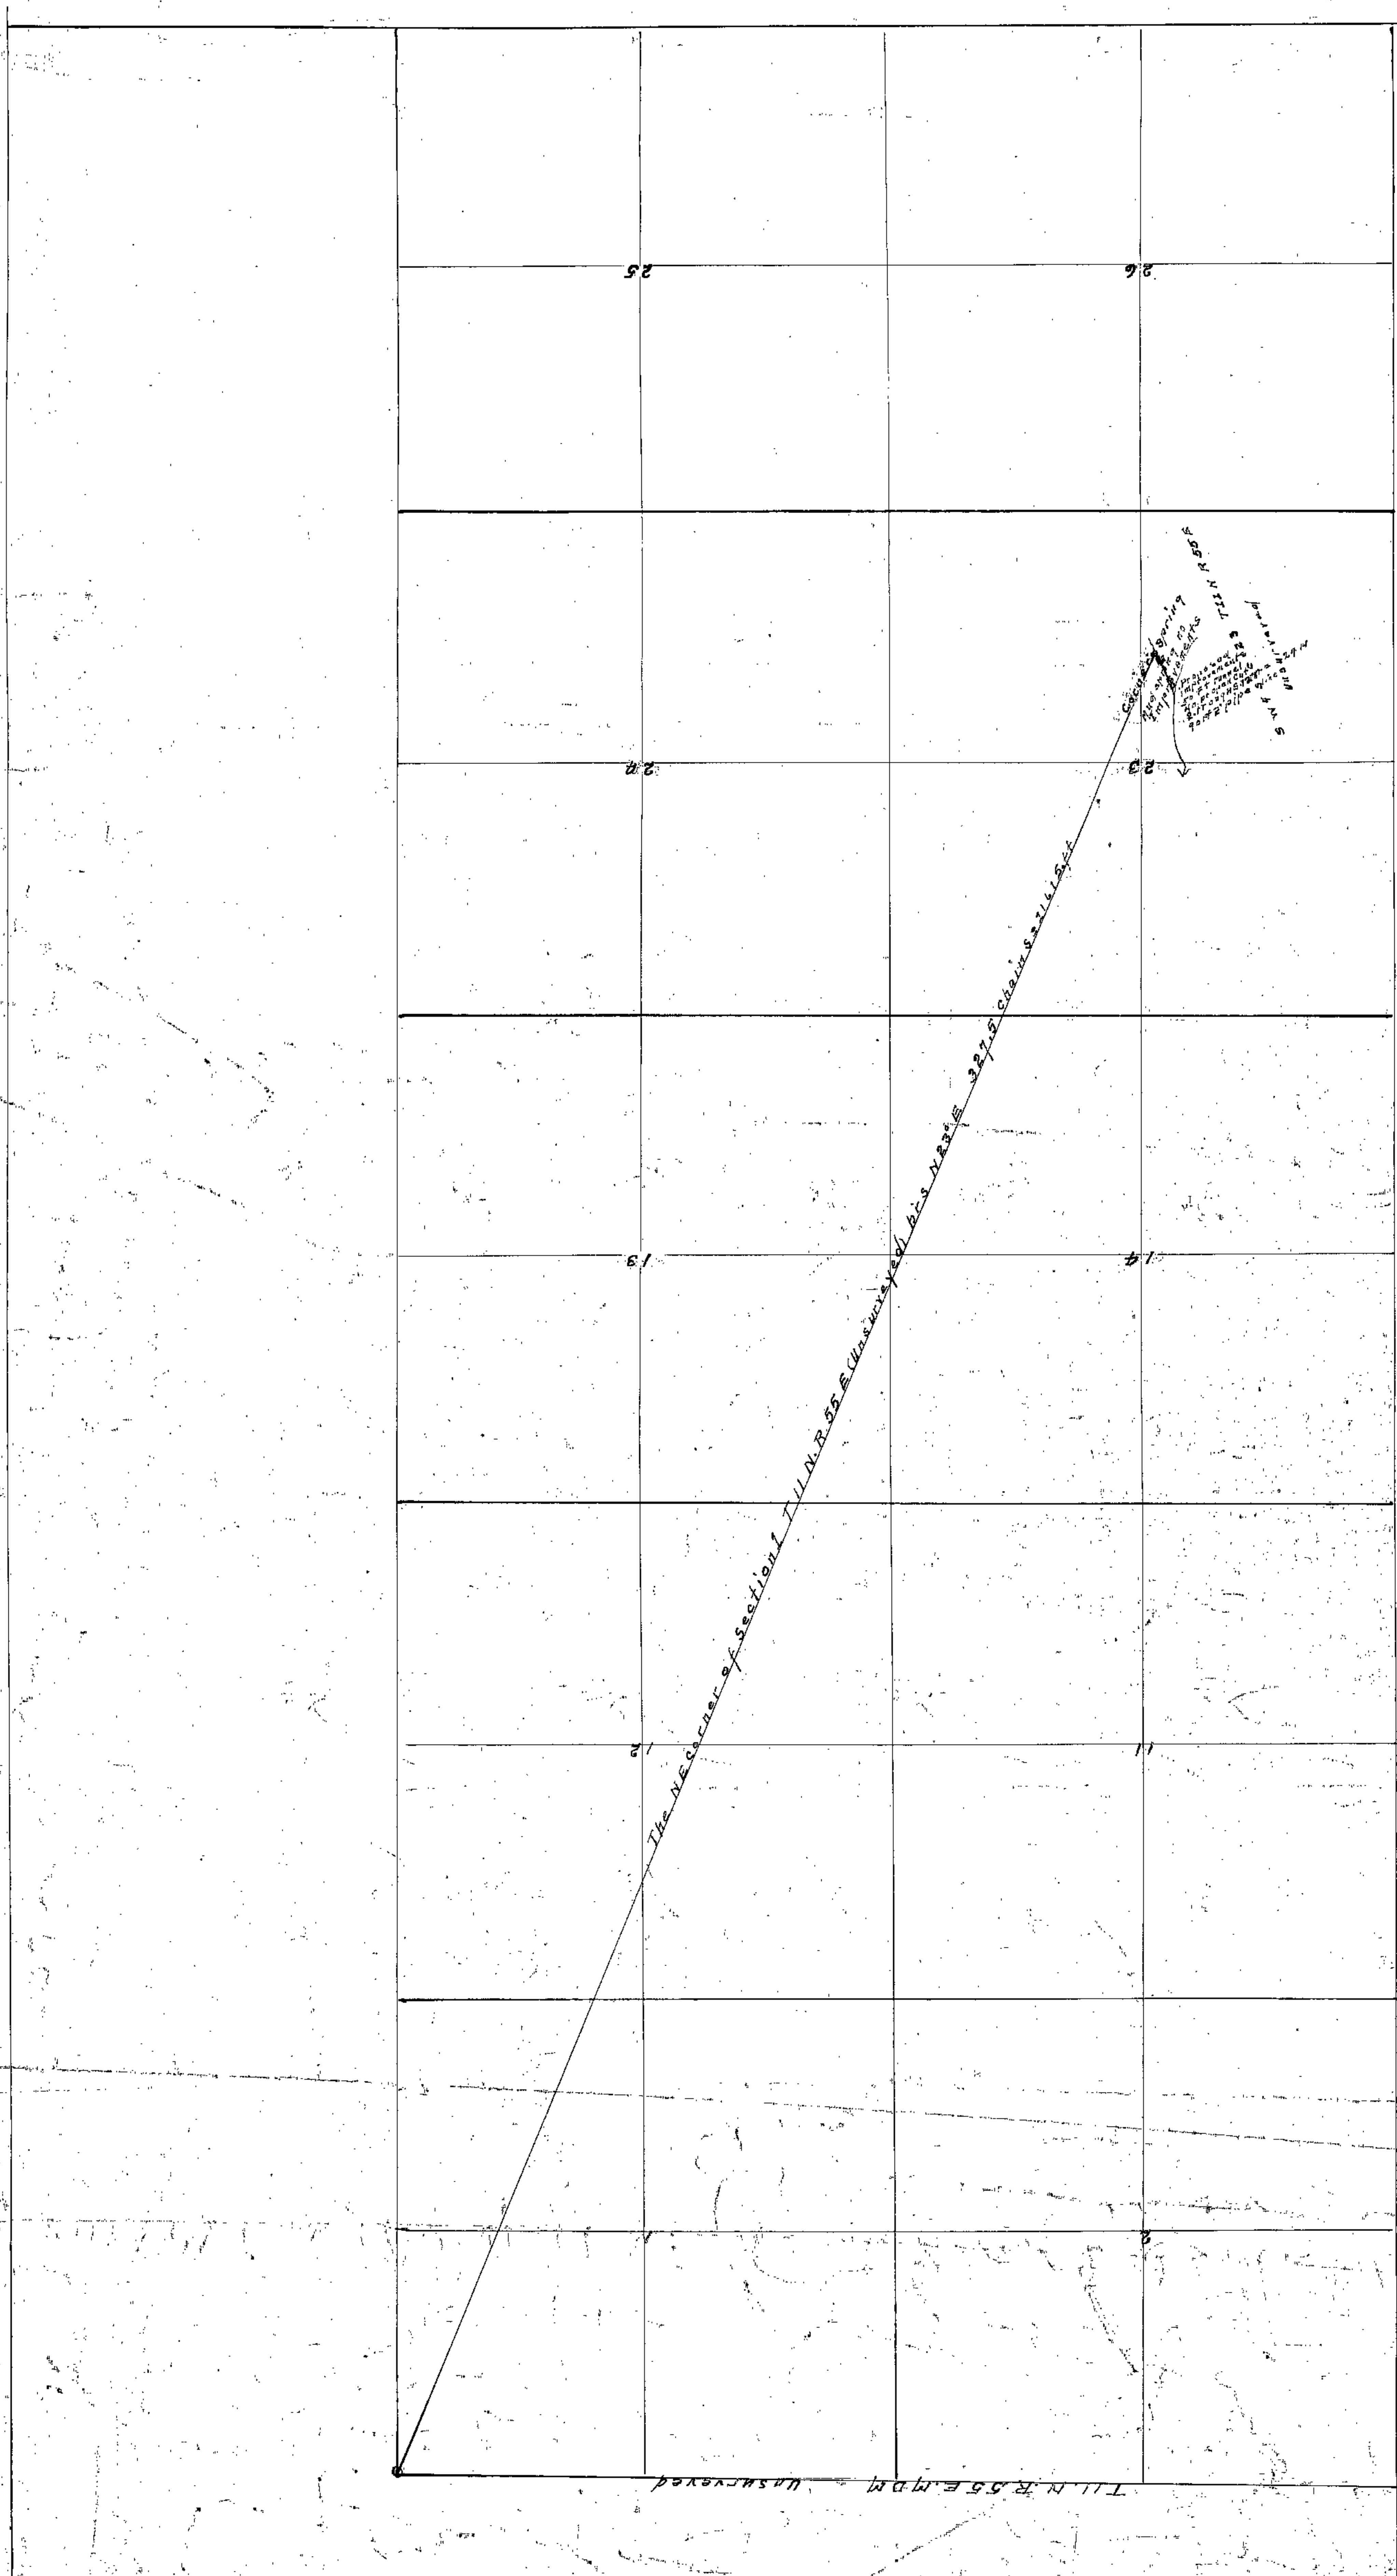

Section	Subdivision	Twp	Range	Cult Acreage		
23	SW¼ spring	11 N	55 E			

MAP OF LOCATION
— OF —
CORNER SPRING, A.C. FLORIO.
NYE COUNTY, NEVADA.

State of Nevada }
County of Eureka } ss

I, Clarence Johnson being first duly sworn depose and say that, the above map is a true and accurate plat of the land and spring approprated by A.C. Florio as taken from the field notes of a survey made by me, completed on the 7th day of September 1922.
That the map and survey were made at the instance of A.C. Florio owner of said spring, and that it truly represents the location of said spring.

Clarence Johnson
State Water Right Surveyor for Nevada

Subscribed and sworn to before me this 20 day of Sept. 1922.

R. M. Charles, County Clerk

Notary Public in and for Eureka County, Nevada.

Scale 1 inch = 1200 ft.

FE 214

6799