SECTION	SUBDIVISION	T.N	R.E.	CULTURED ACREAGE	DESCRIPTION OF CULTURE	DATE OF FIRST CULTURE
27	SW¼ NW¼	43	55	5.40	Rye Grass	
28	SE¼ NE¼	43	55	5.00	Rye Grass	
"	" "	"	"	5.00	Meadow	
				15.40	Acres	

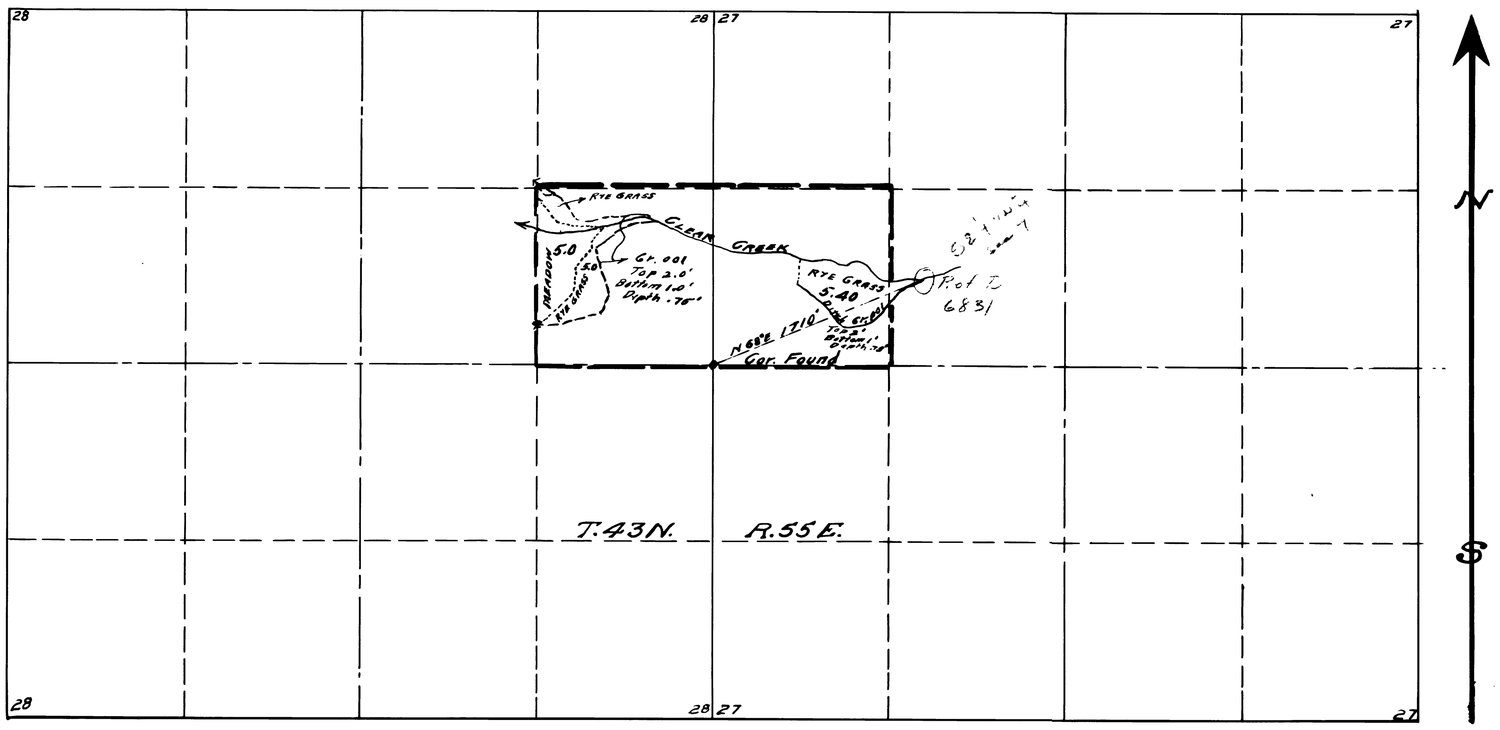

STATE OF NEVADA }
COUNTY OF ELKO } SS

I, W.H. Settelmayer, being first duly sworn, depose and say, that this map, has been correctly drawn to the designated scale from field notes of a survey made by me on the 18th day of September 1931; that it truly and correctly represents the location and extent of the works used to divert water from CLEAR CREEK, in ELKO COUNTY, by ANNA VEGA for Irrigation purposes under Permit No 6831. That the point of diversion, the location, size and grades of the diverting channels, the location and extent of lands owned or controlled by the applicant upon which water applied under application No. 6831 is used, together with the area and kind of culture in each 40 acre subdivision, and the location and names of all other works or streams which are crossed by or connected with said works are fully and correctly designated thereon

W.H. Settelmayer
STATE WATER RIGHT SURVEYOR

Subscribed and sworn to before me this 6th day of October 1931
Otto F. Williams
Notary Public in and for Elko County, Nevada

0 1 2 3 4 5 6 7 8 9 10 11 12 13 14 15 16 17 18 19 20 Hundred Ft
Scale 1" = 600'

Certificate No 1762 March 4, 1932

Issued

October 10, 1931

MAP
TO ACCOMPANY PROOF OF BENEFICIAL USE UNDER APPLICATION NO. 6831 FOR IRRIGATION BY ANNA VEGA FROM CLEAR CREEK

6831