Section	Sub-division	Township	Range	Cultivated Acreage	Description of Culture	Date of Last Culture
35	NE4NW4	13 N.	67E	7.5	Pasture	
"	"	"	"	4.1	Garden	
"	"	"	"	1.2	Orchard	
"	"	"	"	19.5	Alfalfa	
"	"	"	"	2.0	Barley	
"	"	"	"	1.5	Meadow	
"	NW4NW4	"	"	0.7	Garden	
"	"	"	"	5.2	Oats	
"	"	"	"	15.7	Alfalfa	
"	SW4NW4	"	"	13.0	Alfalfa	
"	"	"	"	4.1	Wheat	
"	"	"	"	9.4	Meadow	
"	SE4NW4	"	"	6.6	Meadow	
"	"	"	"	6.8	Alfalfa.	

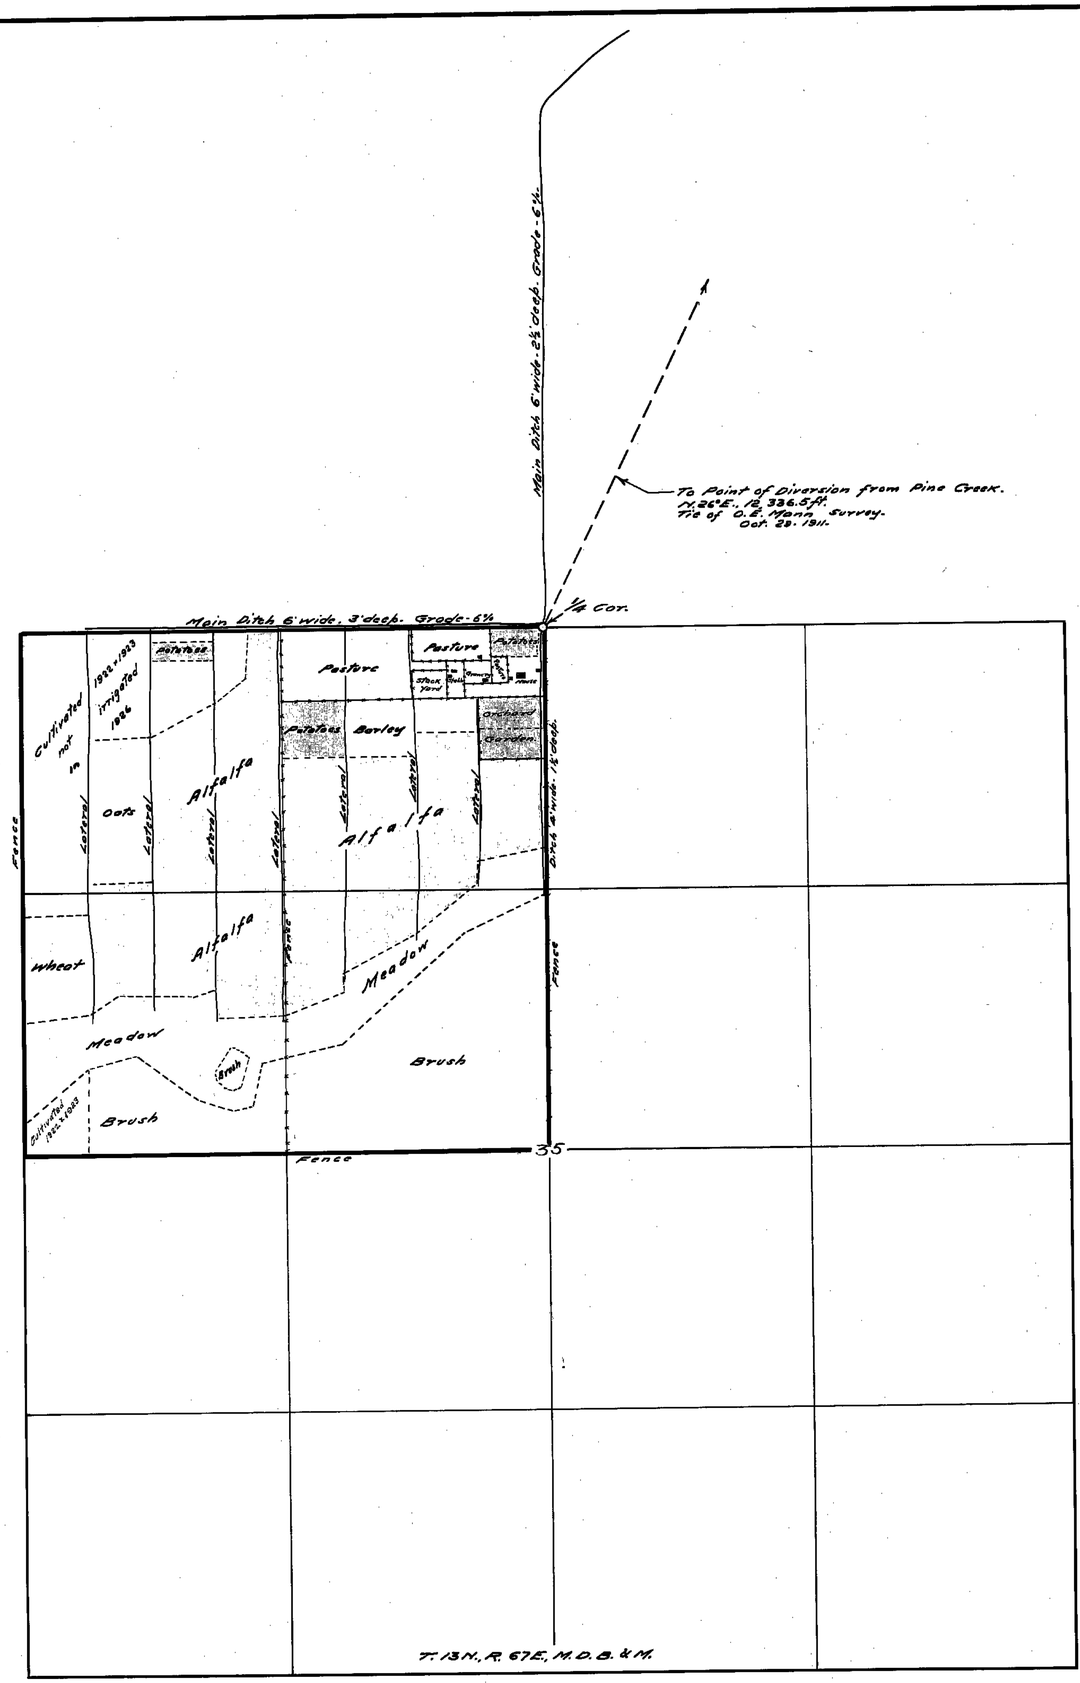

STATE OF NEVADA }
County of White Pine } ss.

I, F. W. Millard, being first duly sworn, depose and say that the above map is a true and accurate plat of the lands irrigated by Richard T. Swallow, as taken from the field notes of a survey made by me, completed on the 7th day of July - 1926.

That the map and survey were made at the instance of Richard T. Swallow, owner of said lands and that it truly represents the irrigated lands of said Richard T. Swallow.

F. W. Millard
Surveyor.

Subscribed and sworn to before me this 10th day of July - 1926.

R. L. Gill
Notary Public in and for White Pine County, Nevada.

FILED
July 12, 1926.
STATE ENGINEER'S OFFICE

Scale 1-in. = 400 Ft.

Certificate No. 1211, Bk. 5 Issued Sept. 10, 1926 for 0.973 c.f.s.

MAP SHOWING
RICHARD T. SWALLOW RANCH
AND THE LAND IRRIGATED
FROM PINE CREEK.
PERMIT NO. 6834.
WHITE PINE COUNTY, NEVADA.
Surveyed - July -7- 1926.
by Ed. Millard & Son.
Ely, Nevada.

6834