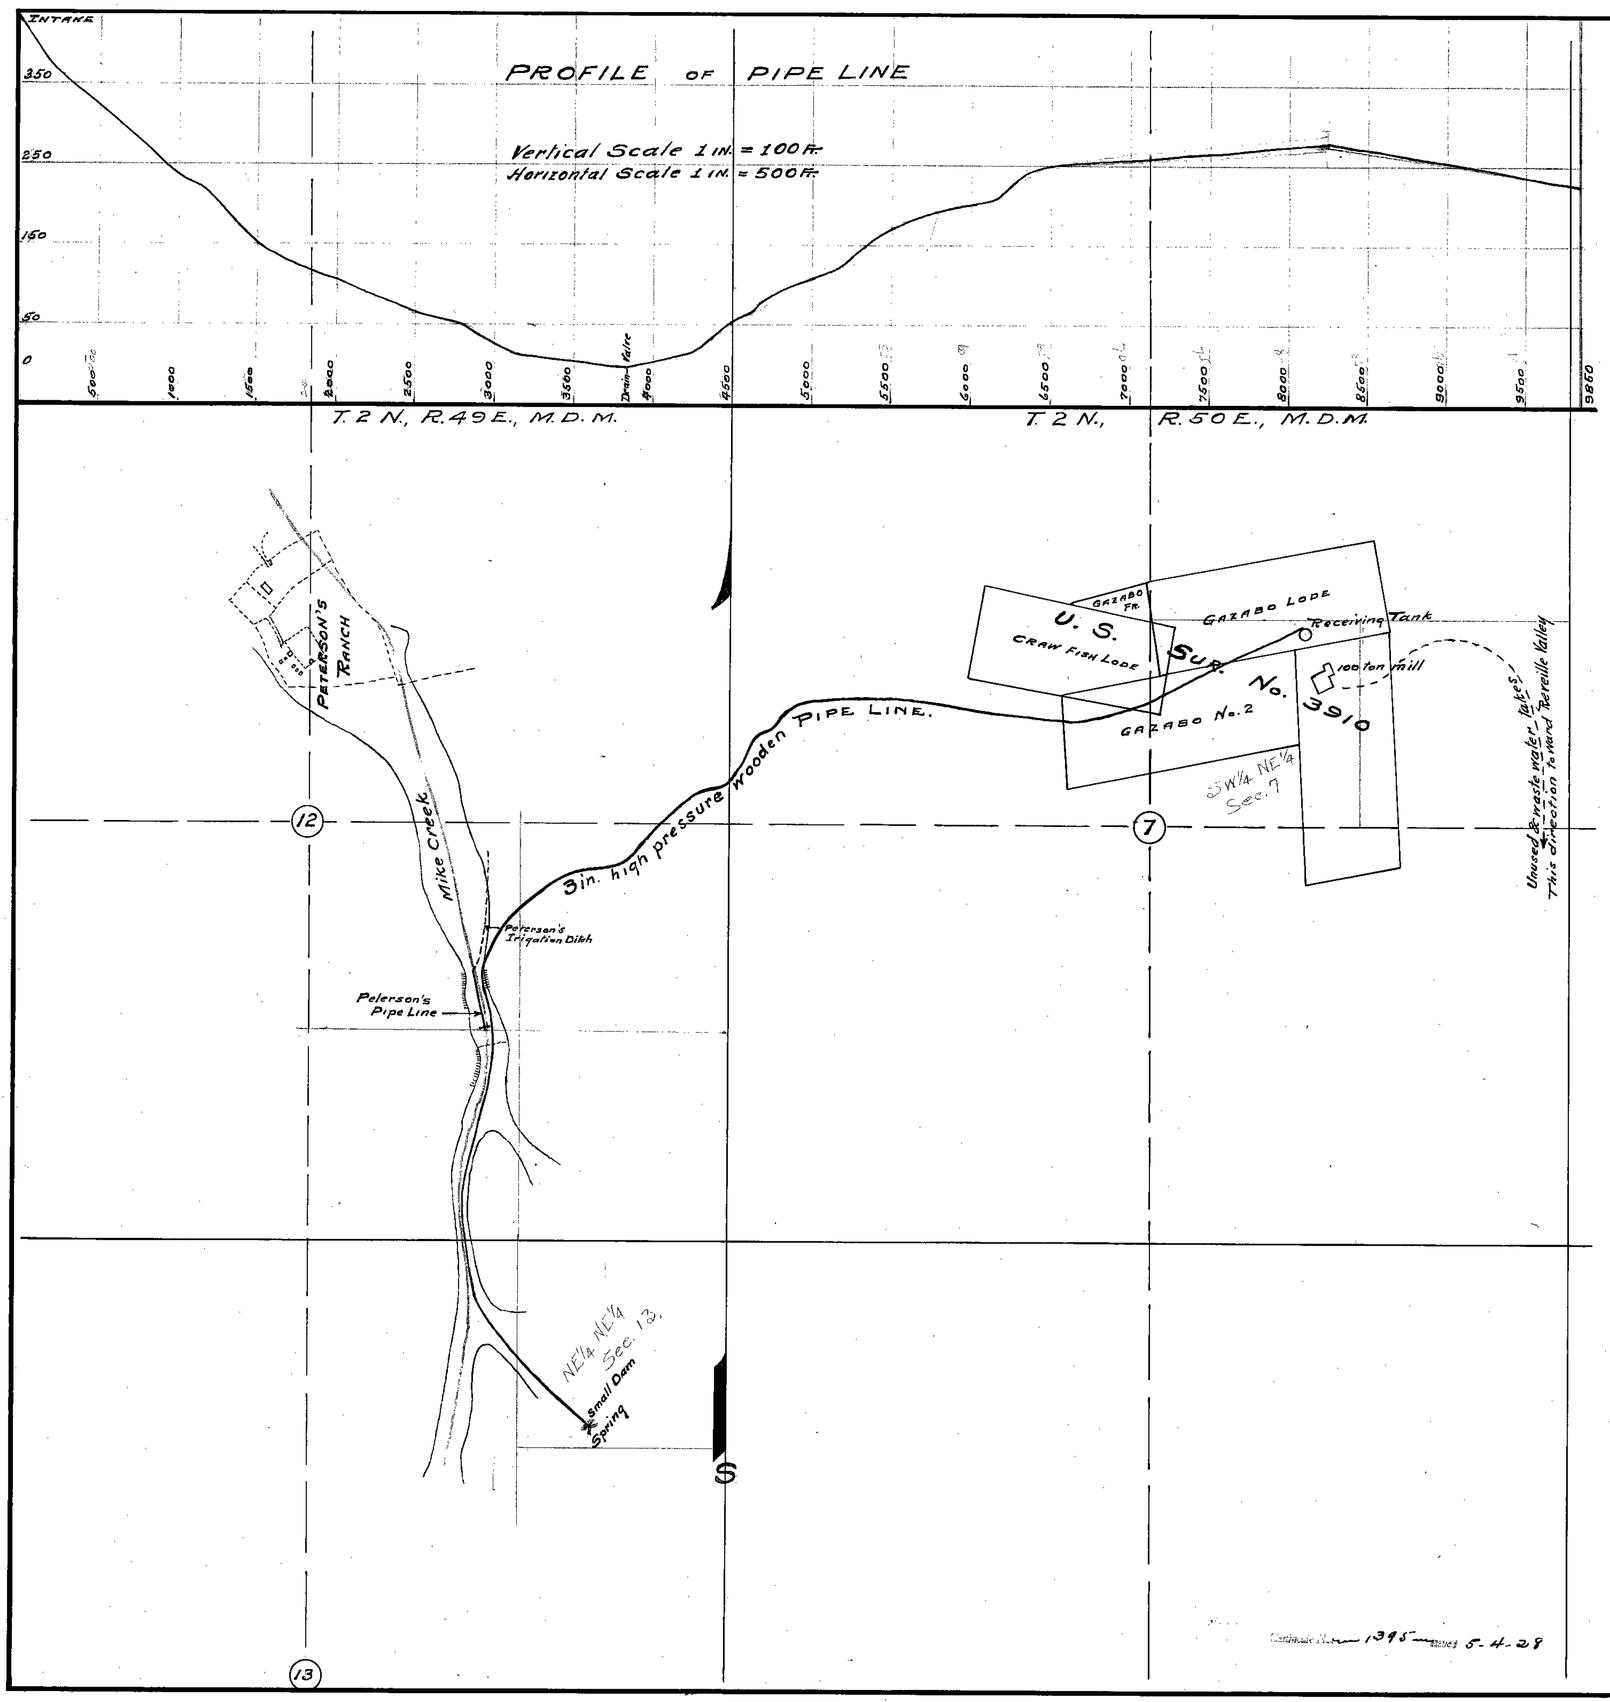

State of Nevada } S.S.
County of Nye }

C. A. Liddell, being first duly sworn, deposes and says that the above map is a true and accurate plat of the pipe line of the Belle-Helen Merger Mines Company as taken from the field notes of a survey made by me, completed on the 1st day of May, 1922.

That the map and survey were made at the instance of the Belle-Helen Merger Mines Company, owner of said pipe line, and that it truly represents the pipe line of said owner.

C. A. Liddell, Surveyor.

Subscribed and sworn to before me this 28th. day of April, 1924.

W. R. Gibson.
Notary Public in and for Nye County, Nevada.

FILED
May 8, 1924
STATE ENGINEER'S OFFICE

5-8-24
H. H. Brown

OWNER.

BELLE-HELEN MERGER MINES Co.
TONOPAH — NYE COUNTY — NEVADA.

Water is taken from an un-named spring that formerly emplied into MIKE CREEK.

SCALE 1 IN. = 500 FT.

Certificate Number 1395 Issued 5-4-28

Certificate No. 6835