SECTION	SUBDIVISION	TOWNSHIP	RANGE	CULTIVATED ACREAGE	DESCRIP'N OF CULTURE	DATE OF FIRST CUL'RE
7	SE¼ NW¼	16 N.	51 E.			

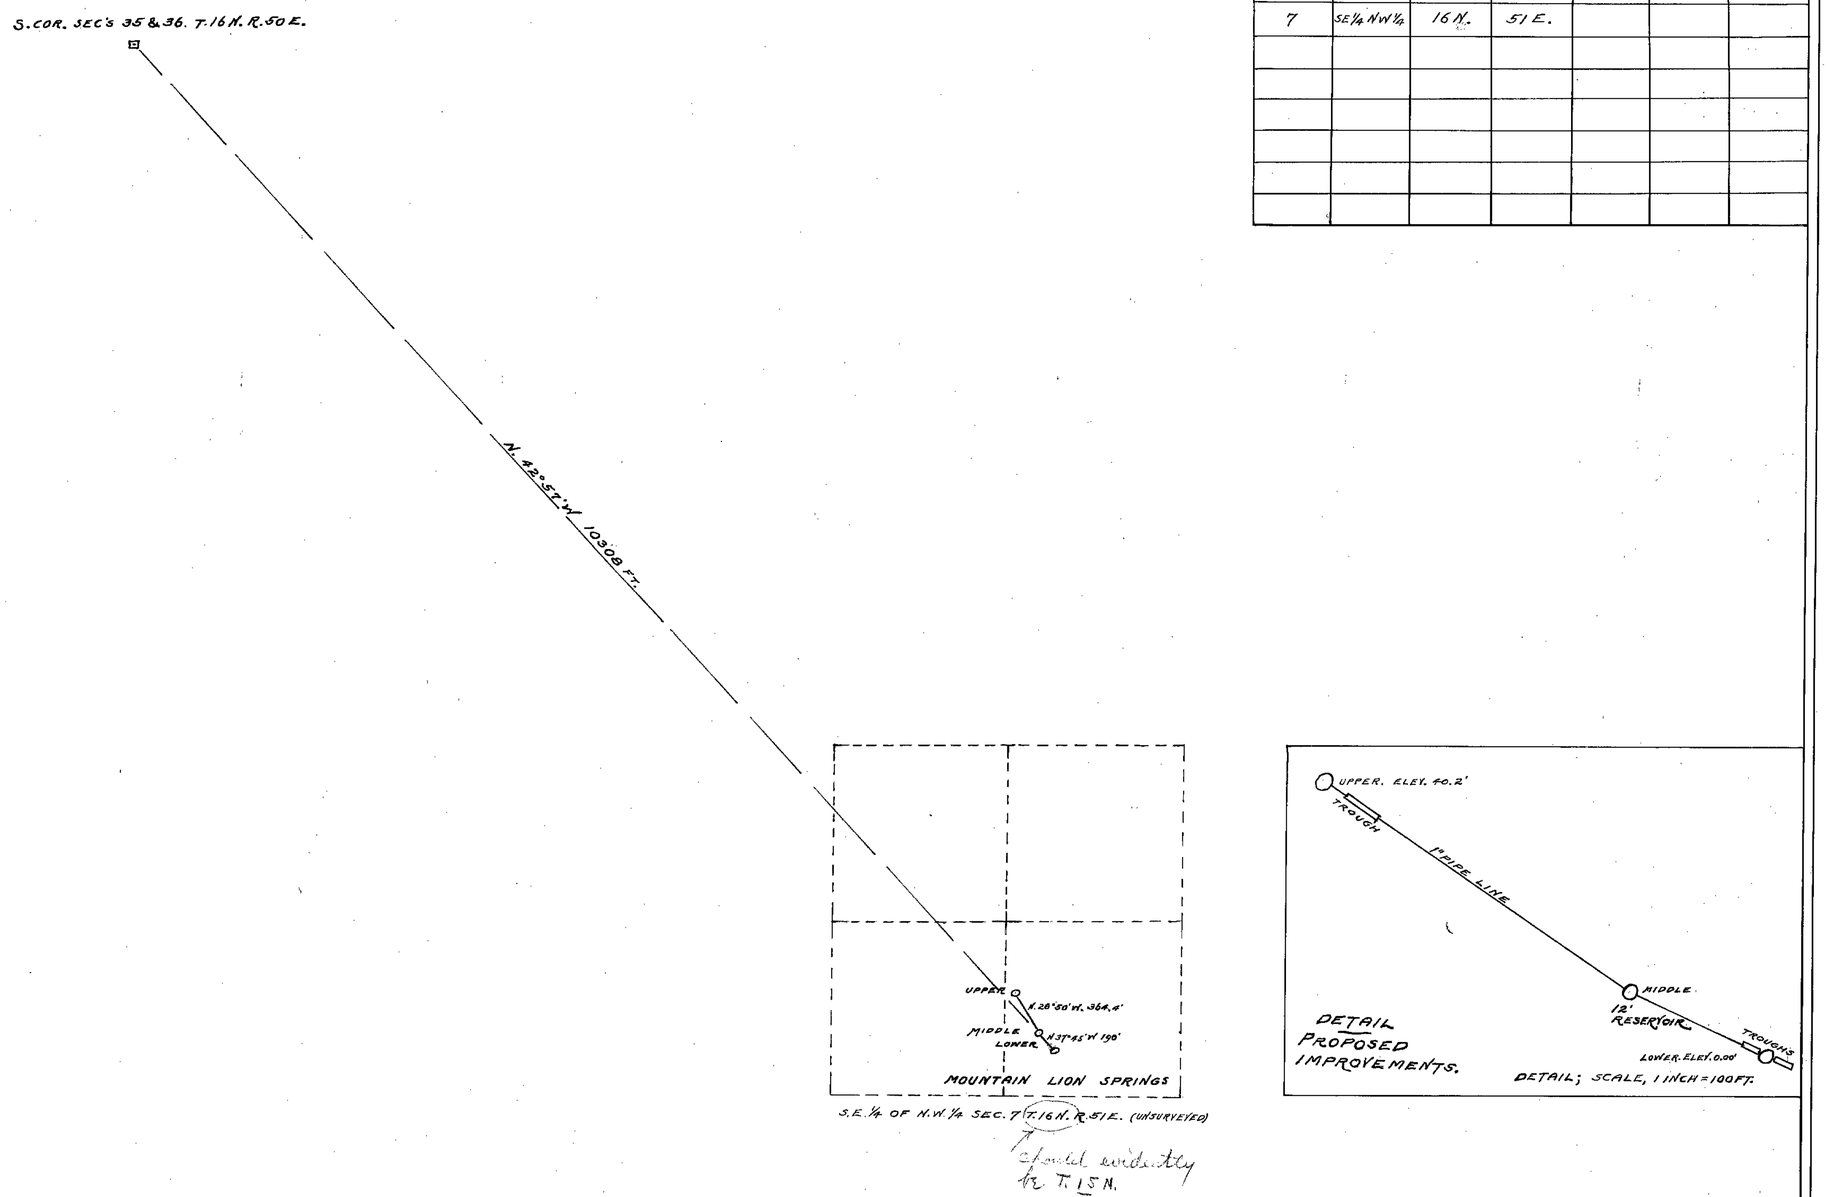

STATE OF NEVADA.
COUNTY OF EUREKA. SS.

I, Clarence Johnson, being first duly sworn, depose and say that the above map is a true and correct plat of the lands used by Dominic Cerrutti for stock watering purposes, as taken from the field notes of a survey made under my my supervision and direction, completed on July 15, 1922. —That the map and survey were made at the instance of DOMINIC CERRUTTI and that it truly represents the location of MOUNTAIN LION SPRINS.—

Clarence Johnson
State Water Right
SURVEYOR.

SUBSCRIBED AND SWORN TO BEFORE ME THIS 18 DAY OF NOVEMBER 1922.

M R Reynolds
NOTARY PUBLIC IN AND FOR EUREKA COUNTY, NEVADA.

MAP SHOWING LOCATION OF MOUNTAIN LION SPRINGS

EUREKA COUNTY NEVADA

—— D. CERRUTTI, APPLICANT. ——

SCALE 600 FT = 1 INCH

6840