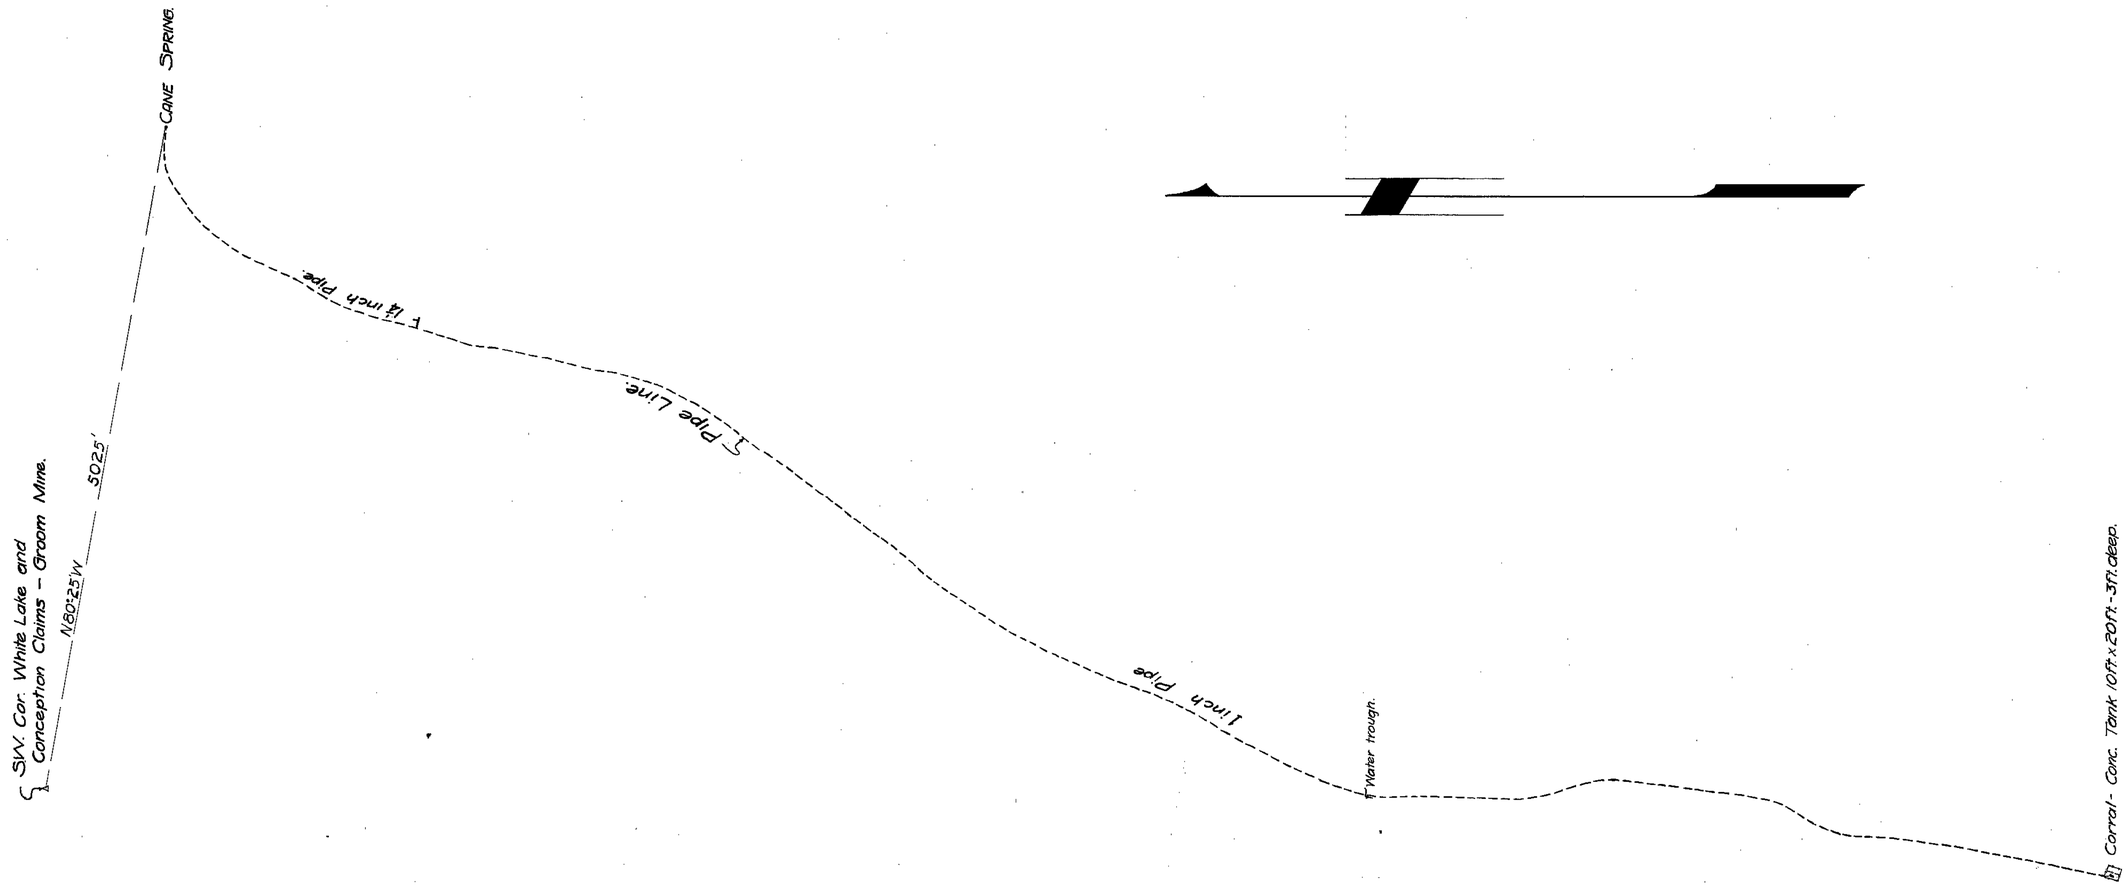

State of Nevada } S.S.
County of Clark }

I, Fred W. Rodolf, being first duly sworn, depose and say that the above map is a true and accurate plat of the improvements of the Naquinta Cattle Co., at Cane Spring, as taken from the field notes of a survey made under my supervision and direction, completed on the 26th day of March, 1923.

That the survey and map were made at the instance of the Naquinta Cattle Co., owners of said improvements and that it truly represents the improvements of said owners.

Fred W. Rodolf
State Water Rights Surveyor.

Subscribed and sworn to before me this 12th day of May 1923.

Hannah L. Shobert
Notary Public for the State of Utah,
Residing in Salt Lake City, Utah.
My Commission expires May 10, 1927

779 August 18, 1923 - for 0.031 c.f.s.

FILED
May 14, 1923

MAP
SHOWING IMPROVEMENTS AT
CANE SPRING
Surveyed — March 1923
Fred W. Rodolf - State Water Rights Surveyor.
NAQUINTA CATTLE CO.
Scale - 1" = 600'

6842