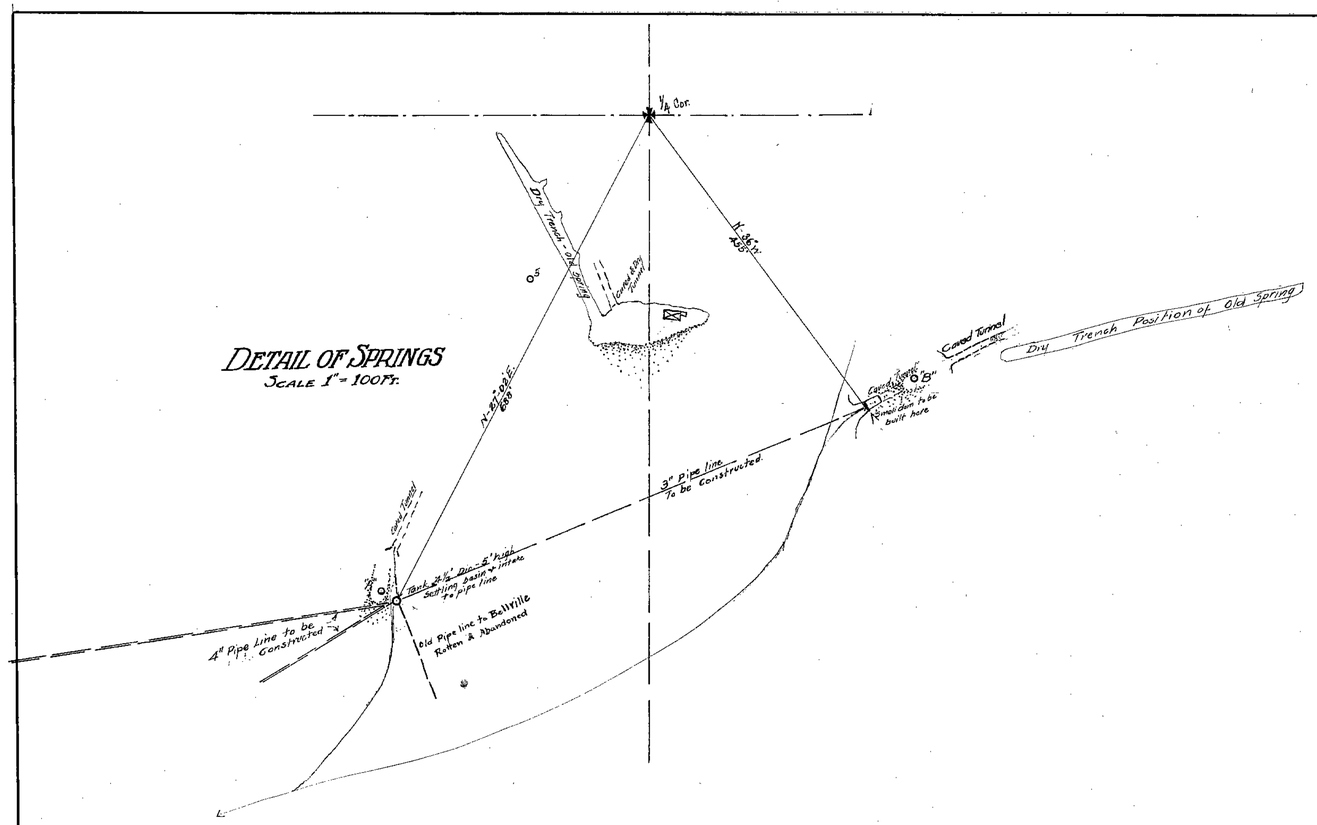

STATE OF NEVADA
COUNTY OF MINERAL } SS

I, Louis W. Whiting, being first duly sworn, depose and say that this map is a true and accurate plat of the springs which are the source of water in this application, as taken from the field notes of a survey made by me and completed on the 22nd Day of December 1922, that such survey was made at the instance of Warren W. Whiting; that the map represents the works described in Application No. 6844 together with the location of old workings in the immediate vicinity.

L. W. Whiting

Subscribed and Sworn to before me this day of January 1923.

[illegible]

My commission expires April 23rd 1925.

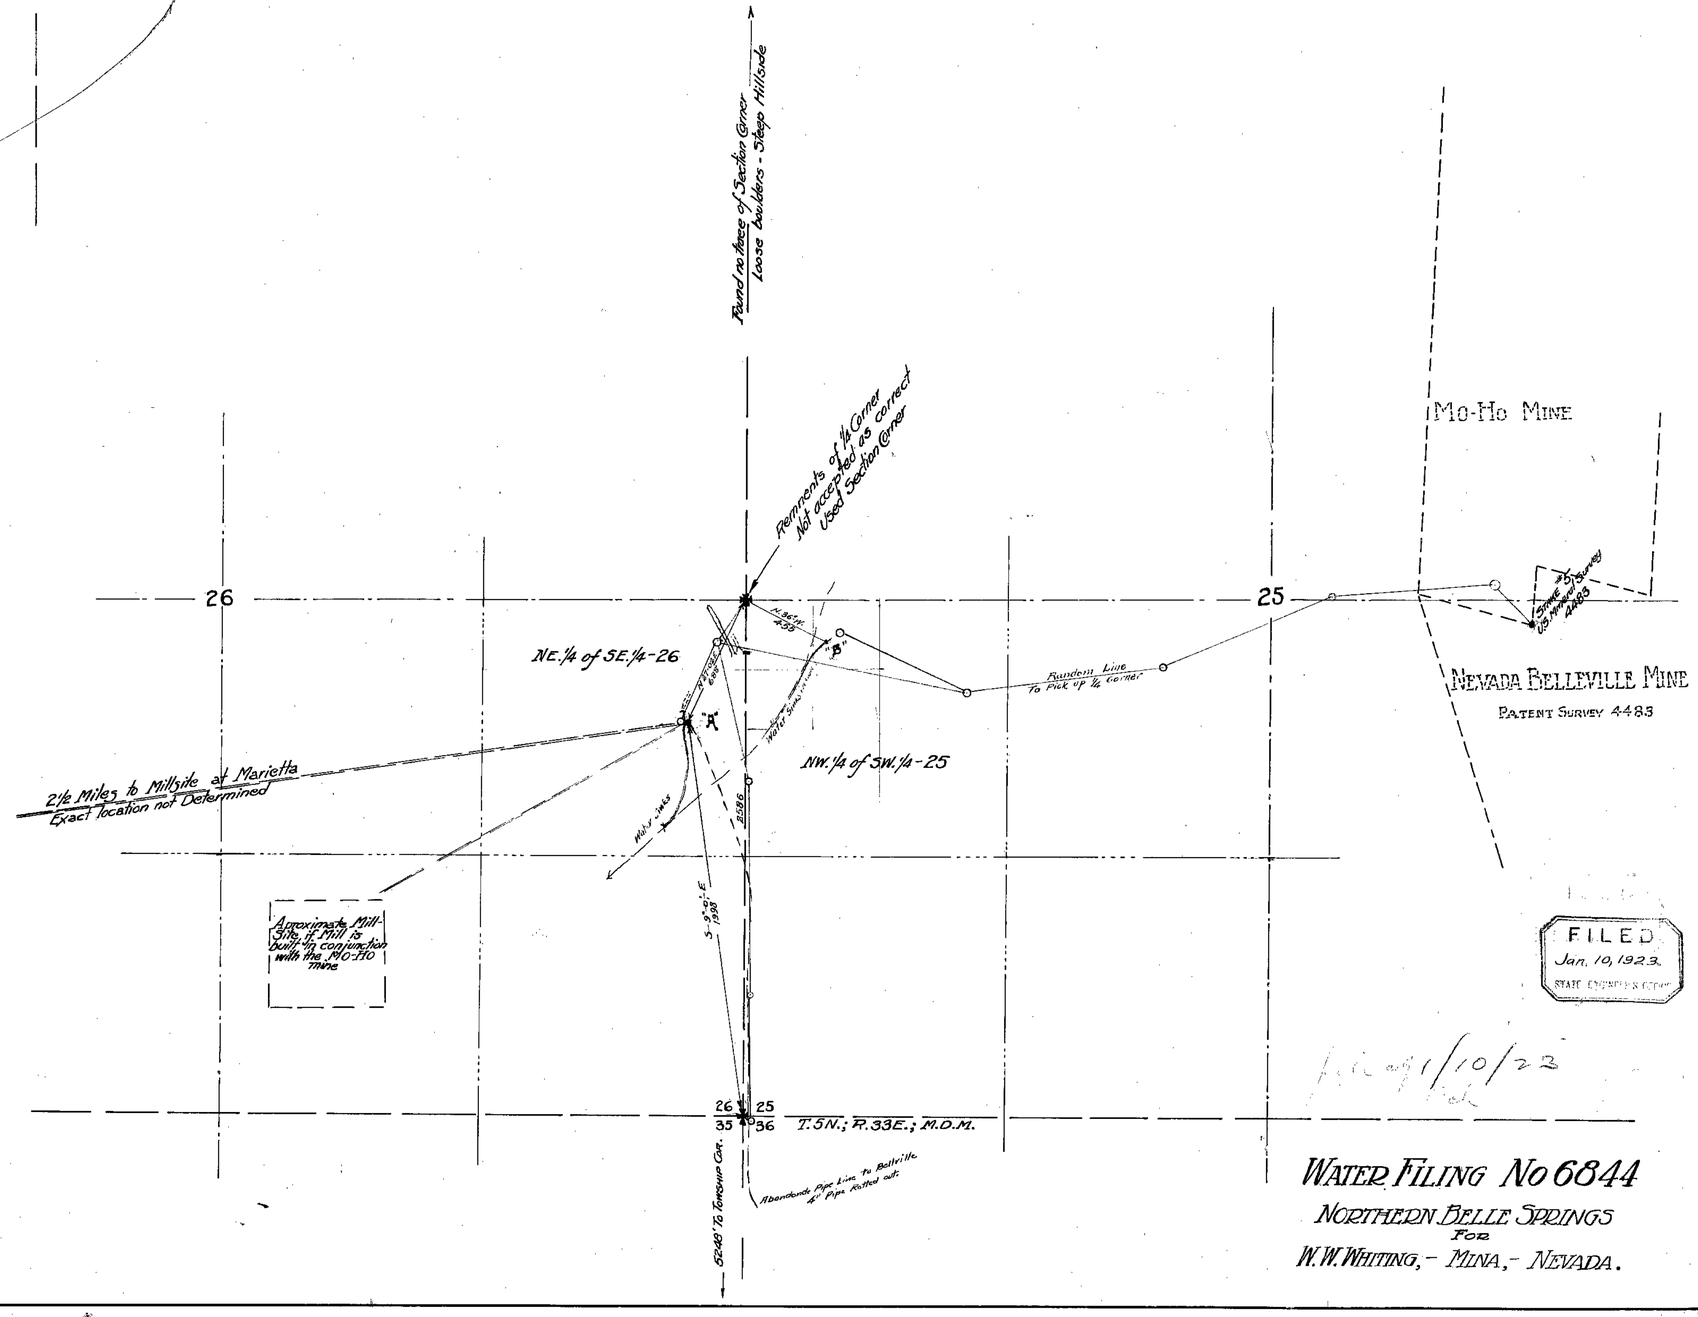

FILED
Jan. 10, 1923.
STATE ENGINEER'S OFFICE

Filed 1/10/23

WATER FILING No 6844

NORTHERN BELLE SPRINGS
For
W. W. WHITING, - MINA, - NEVADA.

6844