Section	Sub Division	Unsurveyed Twp	Range			
10	N 1/2 NW¼	19 N	50 E			
"	SE¼ NW¼	"	"			

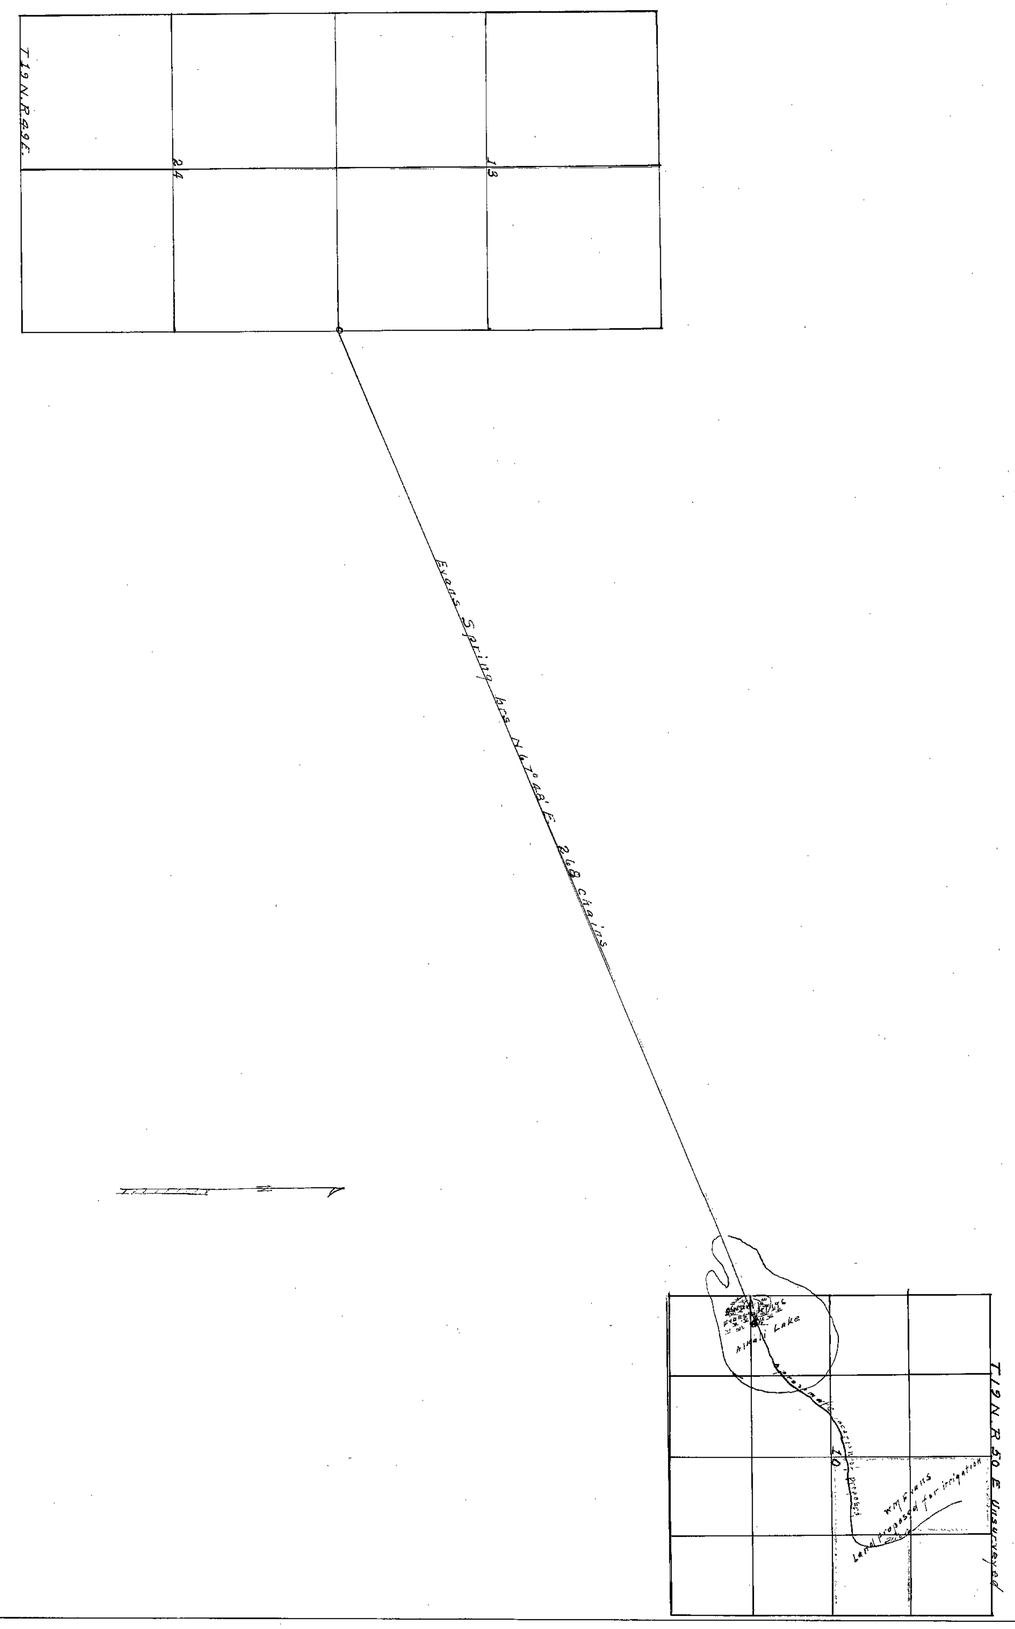

MAP OF APPROPRIATION OF EVANS SPRING, BY WILLIAM EVANS EUREKA COUNTY NEV

State of Nevada } ss
County of Eureka }

I Clarence Johnson, being first duly sworn depose and say that the above map is a true and accurate plat of the lands and spring appropriated and applied for by Wm Evans as taken from the field notes of a Survey made by me, completed on the 16th day of November 1922.
That the map and survey were made at the instance of William Evans and that it truly represents the location of said lands and spring

Clarence Johnson
State Water Right Surveyor

Subscribed and sworn to to before me this 21 day of February 1923

Notary public in and for Eureka County Nevada

Scale 20 chains = 1 inch

file 3/8/23

ack

6847