Section	Subdivision	T.N.	R.E.	Cultivated Acreage	Description of Culture	Date of First Culture
30	NE¼ of SE¼	29	50	0.30	Grass and Sage.	

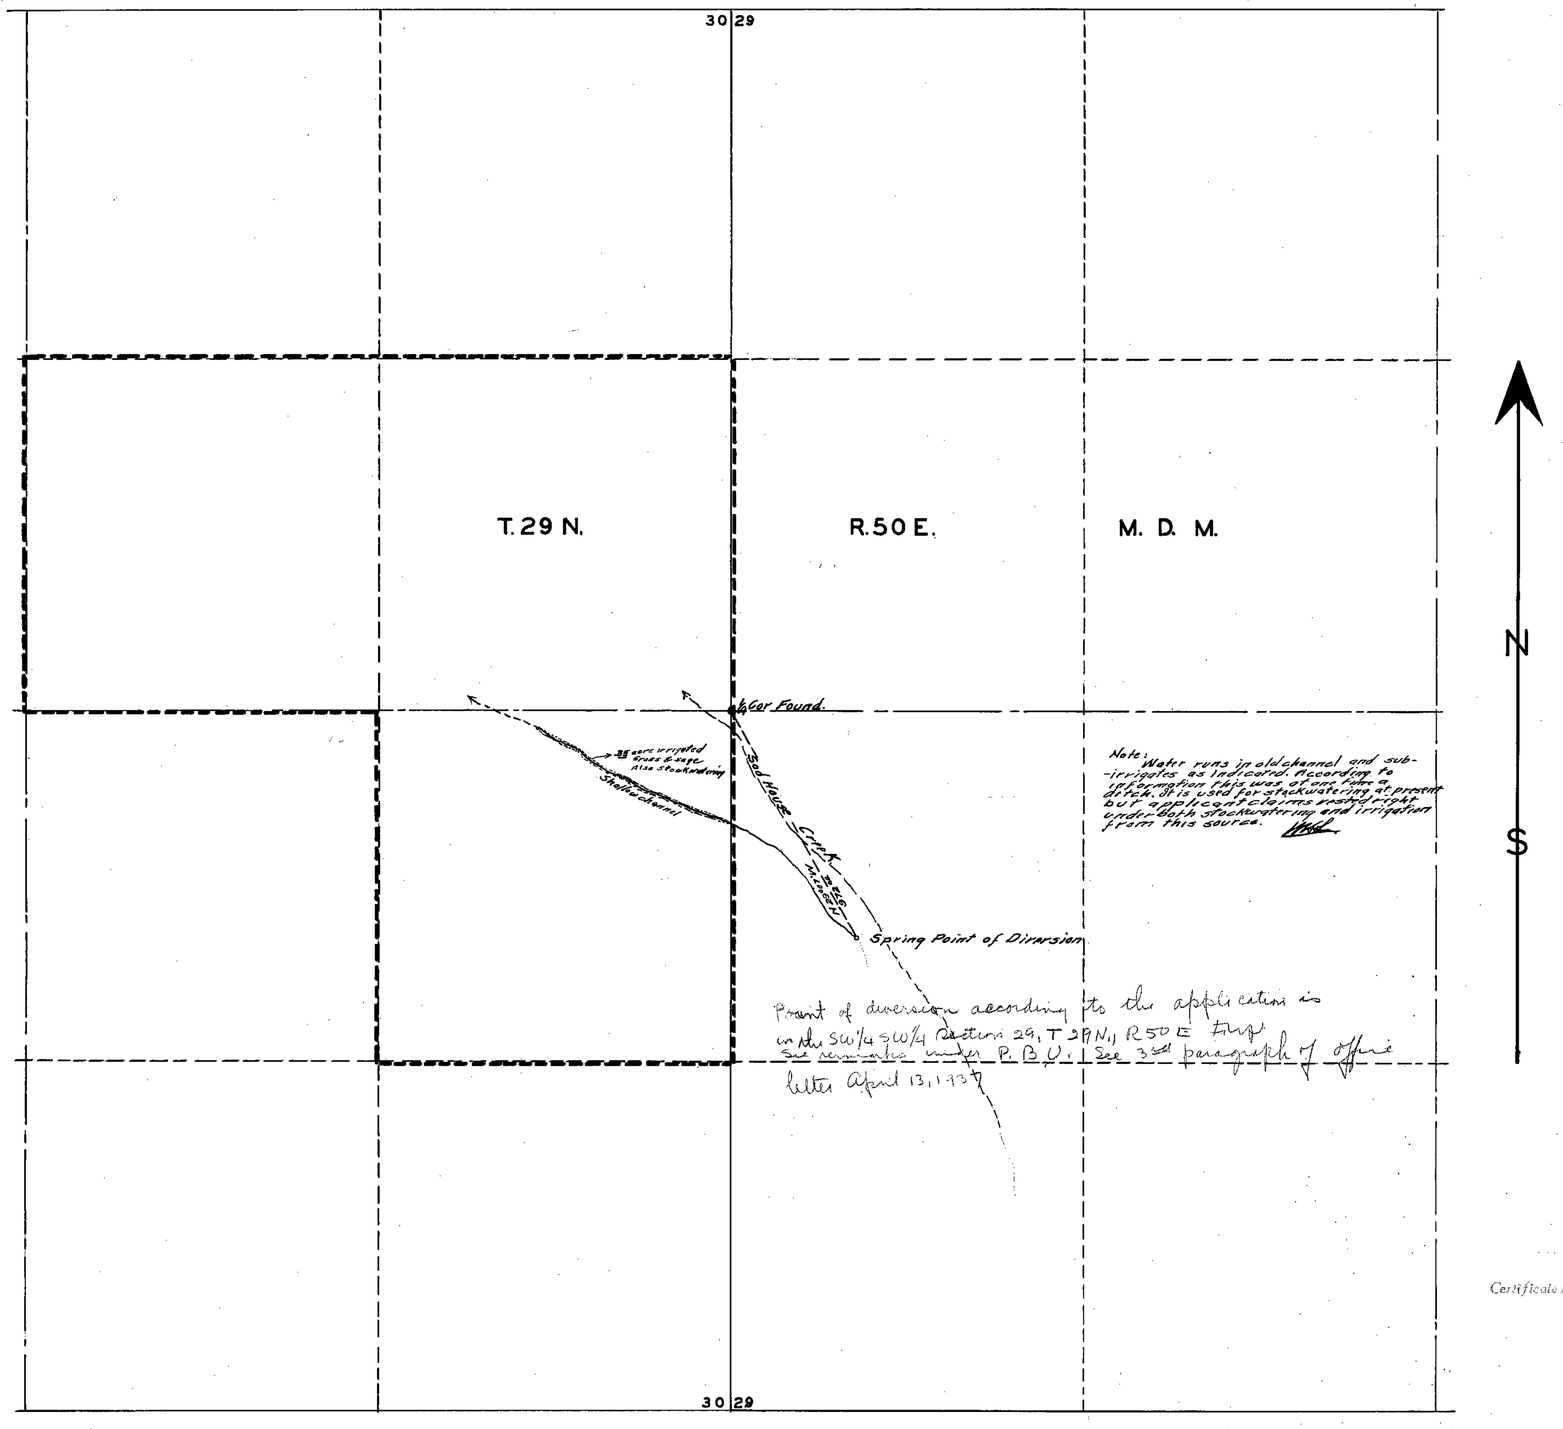

STATE OF NEVADA }
COUNTY OF ELKO } SS

I, W.H. Settelmeyer, being first duly sworn, depose and say that this map has been correctly drawn to the designated scale from field notes of a survey made by me on the 12th day of September 1936; that it truly and correctly represents the location and extent of the proposed works used to divert water from Sod House Spring, in Eureka County, by the Henderson Banking Company Mortgage Corporation for culinary and irrigation purposes; That the point of diversion, the location and size of diverting channel or other conduit, the place and manner of use the location and extent of lands owned or controlled by the applicant, together with the area and kind of culture, and the location and names of all other works connected with said works are fully and correctly designated hereon.

W.H. Settelmeyer
State Water Right Surveyor

Subscribed and sworn to before me this 29th day of January 1937
Peggy O'Neill
Notary Public in and for Elko County, Nevada

Certificate No. 2479 Issued Aug. 25, 1939

0 1 2 3 4 5 6 7 8 9 10 Hundred Ft.
Scale 1" = 300'

MAP

TO ACCOMPANY PROOF OF BENEFICIAL USE UNDER APPLICATION NO 6853 FOR CULLINARY AND IRRIGATION BY HENDERSON BANKING COMPANY MORTGAGE CORPORATION FROM SOD HOUSE SPRING AND CREEK

FILED
Oct. 21, 1937
STATE ENGINEER'S OFFICE

OFFICE STATE ENGINEER
OCT 21 '37

6853