Sec	Sub division	TWP	Rg	Cultural acreage	Description of Culture	Date of first Culture
36	E½SE¼	36	19E	2.00	Alfalfa	
31	Lots 3 & 4	36	20E			
35	Lots 5 & 6	35	20E			
35	Lot 1 & 2	35	19E			

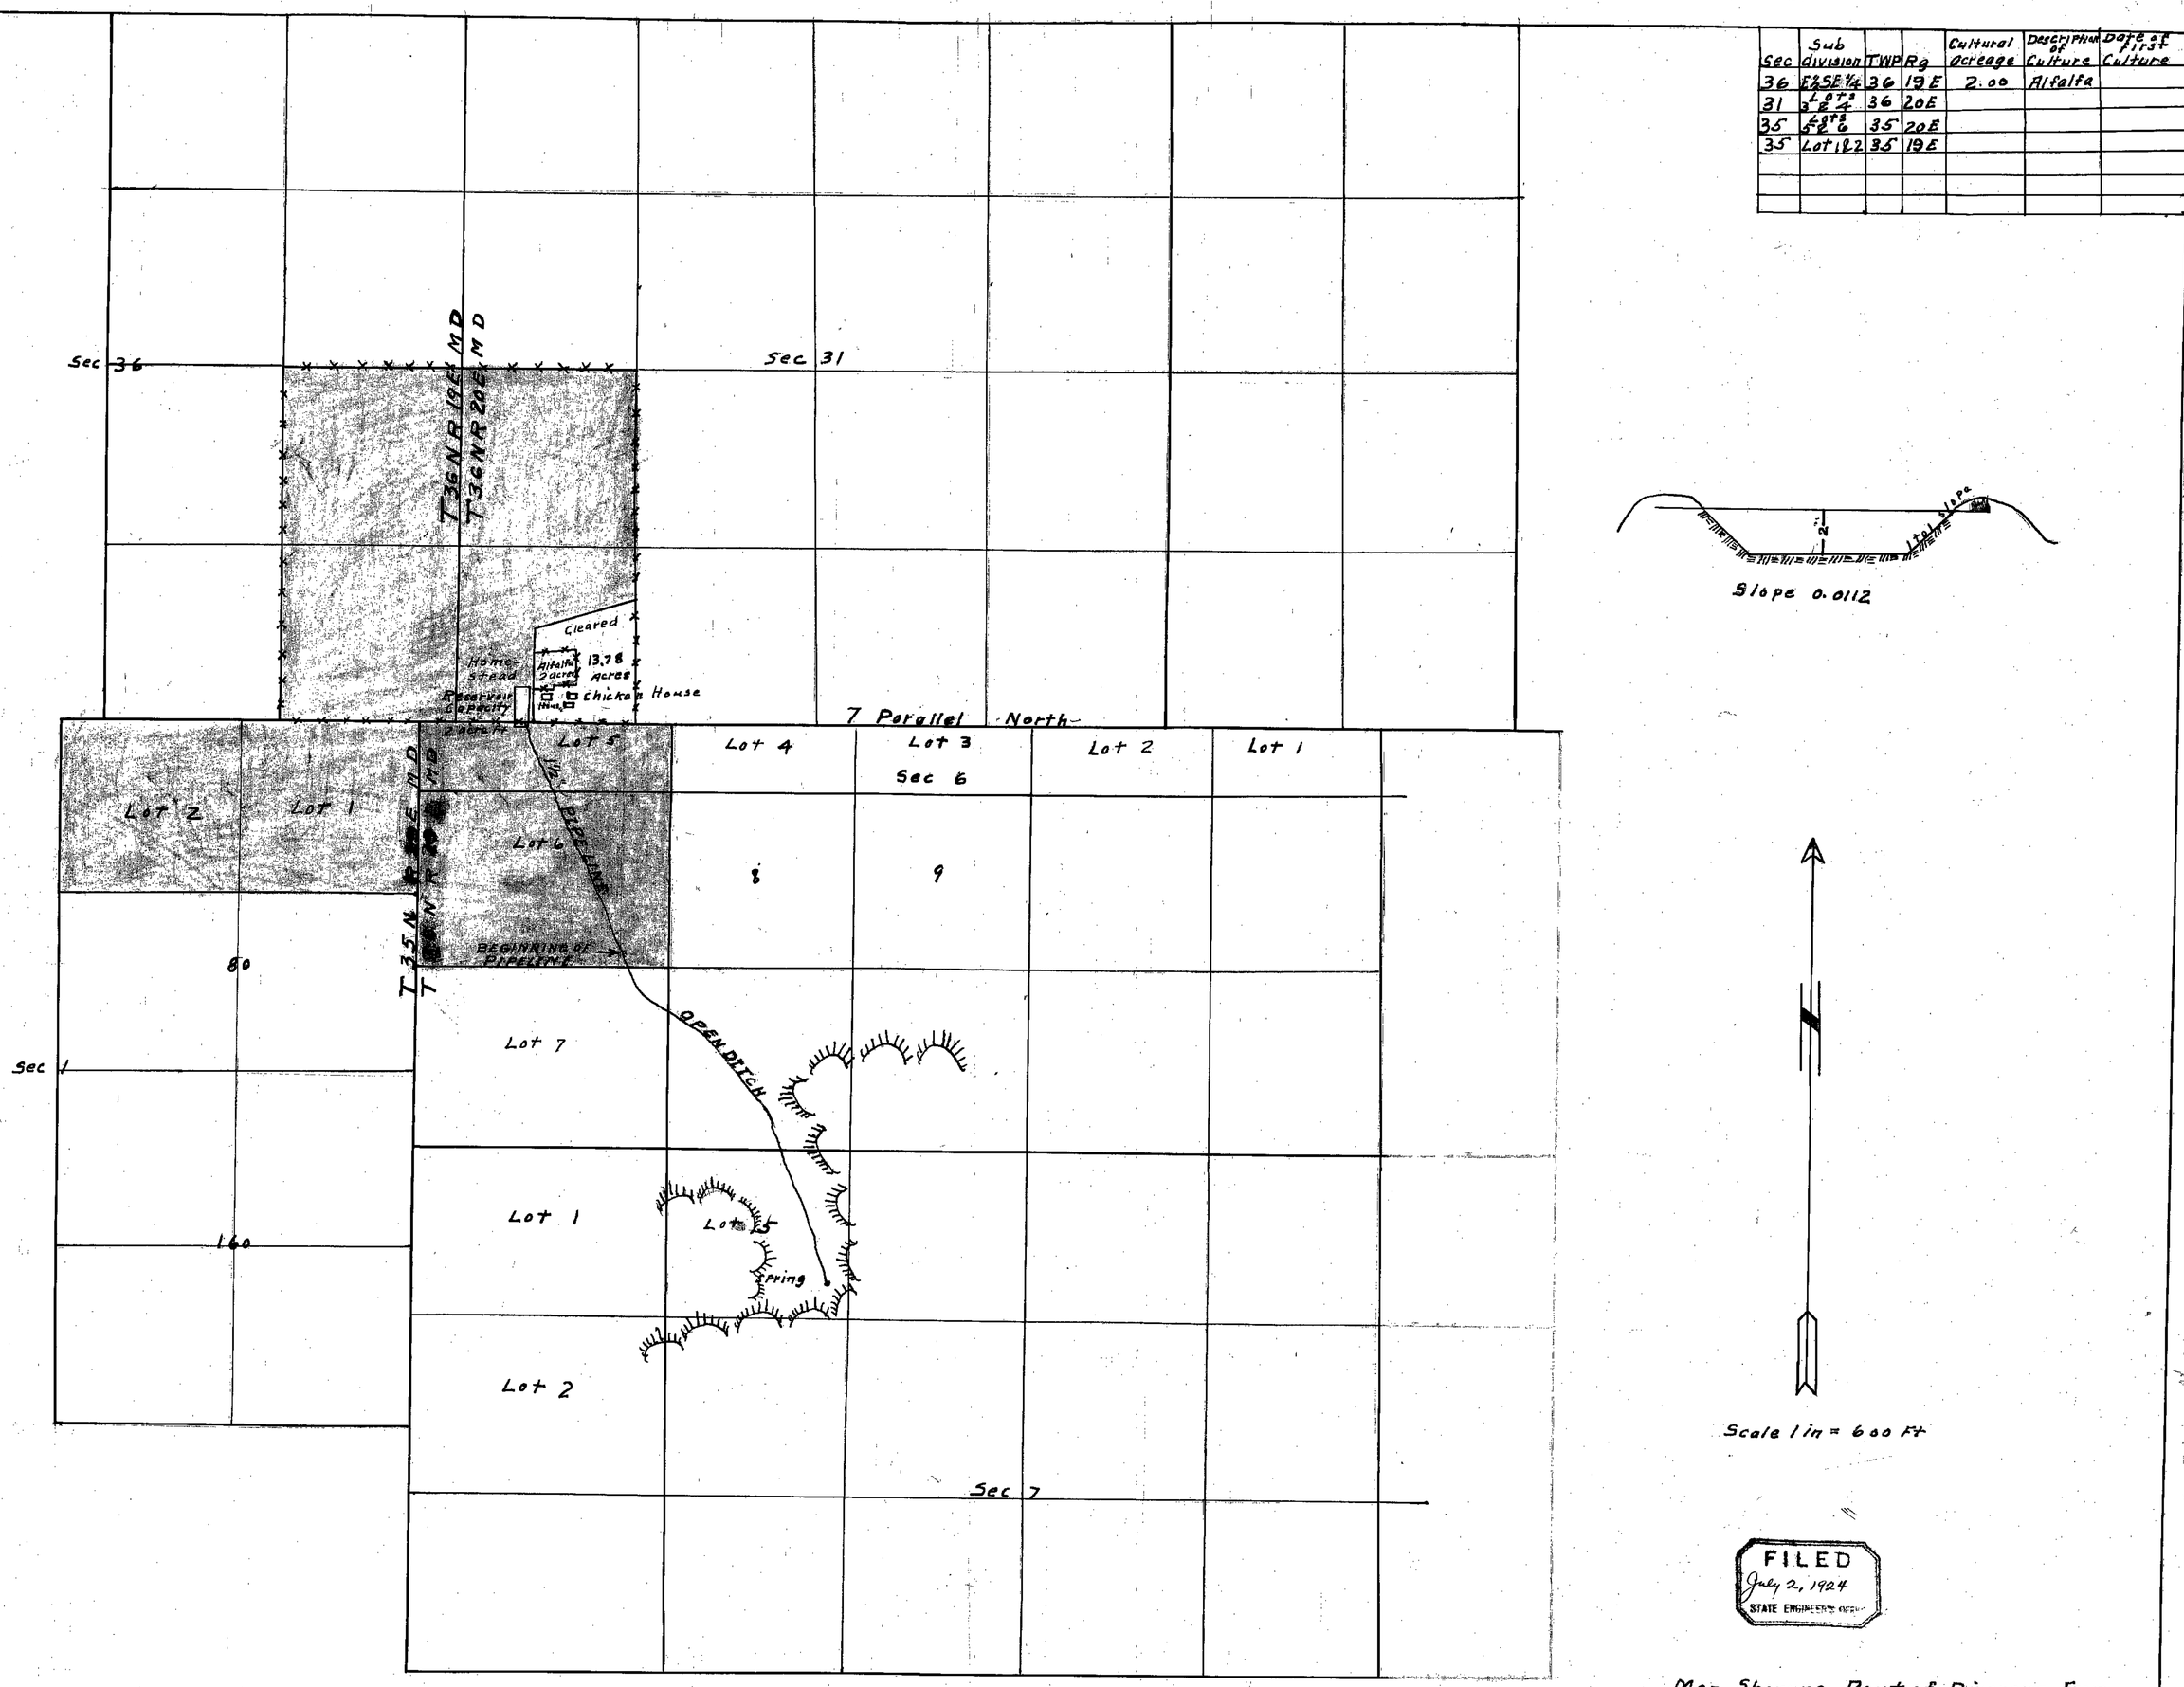

State of Nevada } ss
County of Washoe }

I Max McCarthy, being first duly sworn deposes and say that the above map is a true and accurate plat of the lands irrigated by Max McCarthy, as taken from the fieldnotes of a survey made by me. Completed on the 7th day of May 1924 That the survey and map were made at the instance of myself owner of said lands and that it truly represents the irrigated lands of said owner

Max McCarthy
State Water Rights Surveyor

Subscribed and sworn to before me this 25th day of June 1924

John W. Gaylor
Notary Public in and for the County of Mono State of Calif

Map Showing Point of Diversion From
WILLOW SPRING
For the
Irrigation Works- Application No 6897
Owned By
Max McCarthy Gerlach, Nevada

7-2-24 McCarthy

Max McCarthy State Water Rights Surveyor

6897