Section	Subdivision	TN	RE	Cultivated Acreage	Description of Culture	Date of First Culture.
30	SE¼ SW¼	35	56	0.7	Alfalfa	
30	SW¼ SW¼	35	56	7.7	"	
30	" "	35	56	0.5	Garden	
30	" "	35	56	0.6	Lawn	
31	NW¼ NW¼	35	56	0.2	"	
31	" "	35	56	2.2	Garden	
31	" "	35	56	5.6	Alfalfa	
31	" "	35	56	19.0	Grain	
31	SW¼ NW¼	35	56	13.2	Grain	

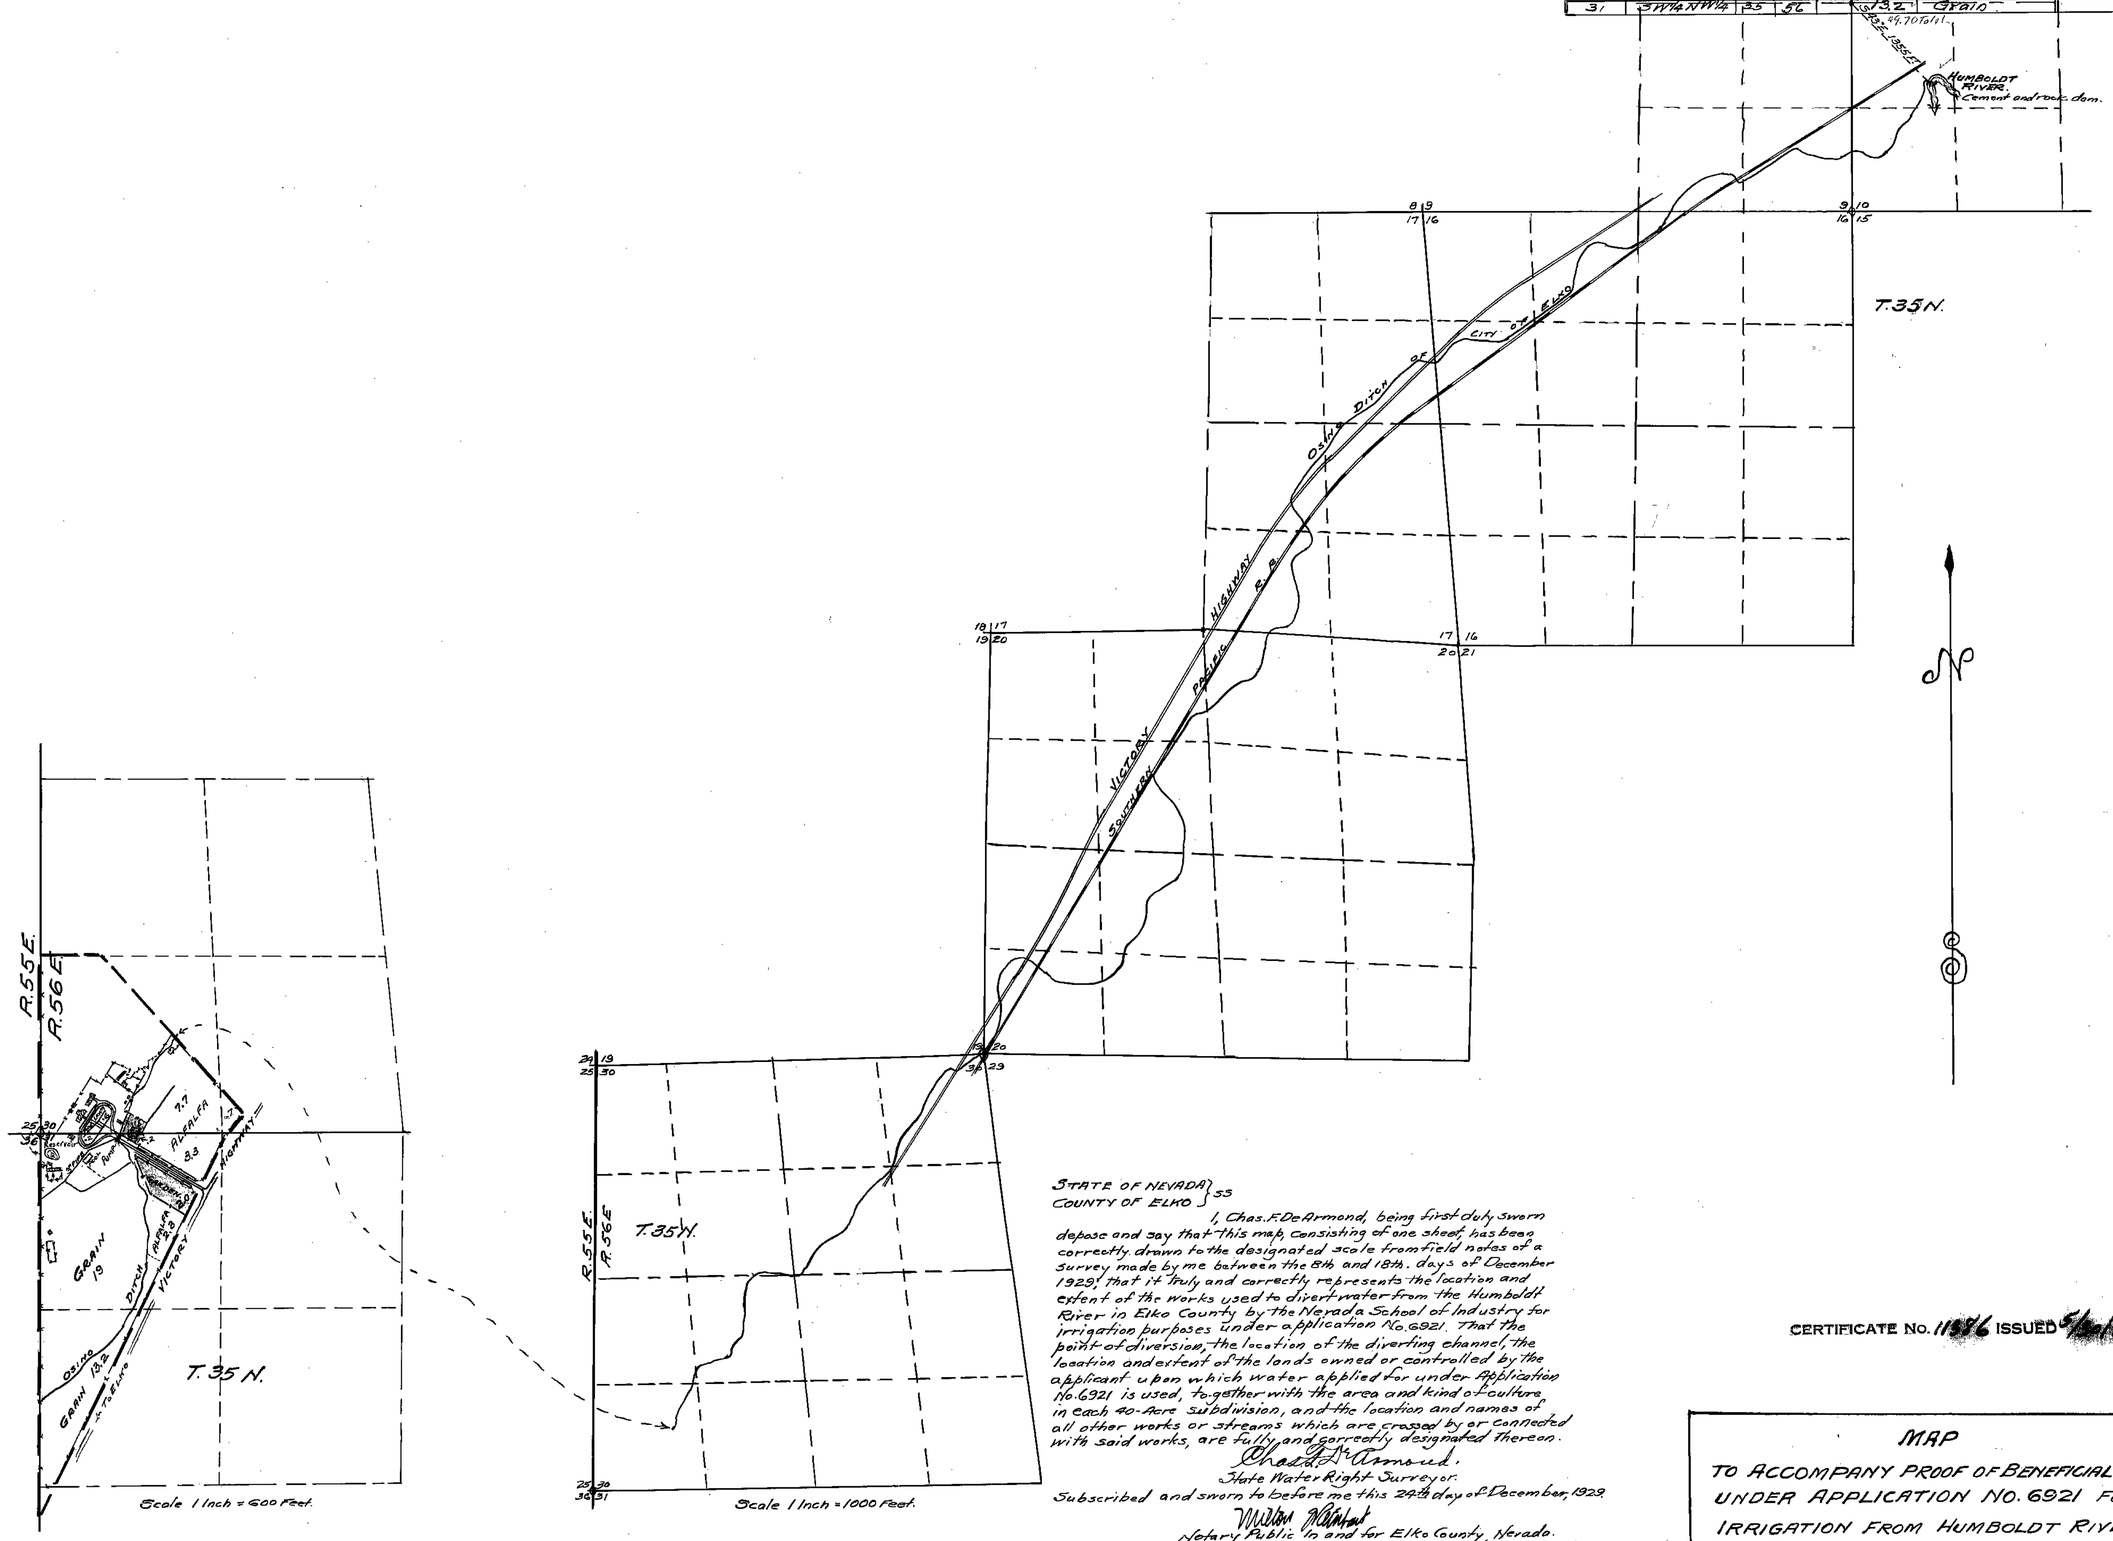

STATE OF NEVADA } SS
COUNTY OF ELKO }

I, Chas. F. DeArmond, being first duly sworn depose and say that this map, consisting of one sheet, has been correctly drawn to the designated scale from field notes of a survey made by me between the 8th and 18th. days of December 1929, that it truly and correctly represents the location and extent of the works used to divert water from the Humboldt River in Elko County by the Nevada School of Industry for irrigation purposes under application No. 6921. That the point of diversion, the location of the diverting channel, the location and extent of the lands owned or controlled by the applicant upon which water applied for under Application No. 6921 is used, together with the area and kind of culture in each 40-Acre subdivision, and the location and names of all other works or streams which are crossed by or connected with said works, are fully and correctly designated thereon.

Chas. F. DeArmond.
State Water Right Surveyor.

Subscribed and sworn to before me this 24th day of December, 1929.

Milton [illegible]
Notary Public In and for Elko County, Nevada.

FILED
December 28, 1929
STATE ENGINEER'S OFFICE

CERTIFICATE No. 11386 ISSUED 5/30/86

MAP
TO ACCOMPANY PROOF OF BENEFICIAL USE UNDER APPLICATION NO. 6921 FOR IRRIGATION FROM HUMBOLDT RIVER BY NEVADA SCHOOL OF INDUSTRY.
SURVEYED DECEMBER 18, 1929.

58359T