SECTION	SUB DIVISION	TOWNSHIP	RANGE	CULTIVATED ACREAGE	DESCRIPTION OF CULTURE	DATE OF FIRST CULTURE
14	N.W.; N.W.	6 South	40 E.; M.D.M.	0.36	Truck	
"	N.E.; N.W.	" "	" " " "	1.37	Alfalfa	
"	N.W.; N.E.	" "	" " " "	2.72	" "	
"	N.E.; N.E.	" "	" " " "	5.53	" "	
13	N.W.; N.W.	"	" " " "	0.43	" "	
			Total	10.41 Acres		

Should be R 39 E see letter dated Jan 9, 1941 from Ed S. Giles stating that R 40 E is an error and should be R 39 E. TWO

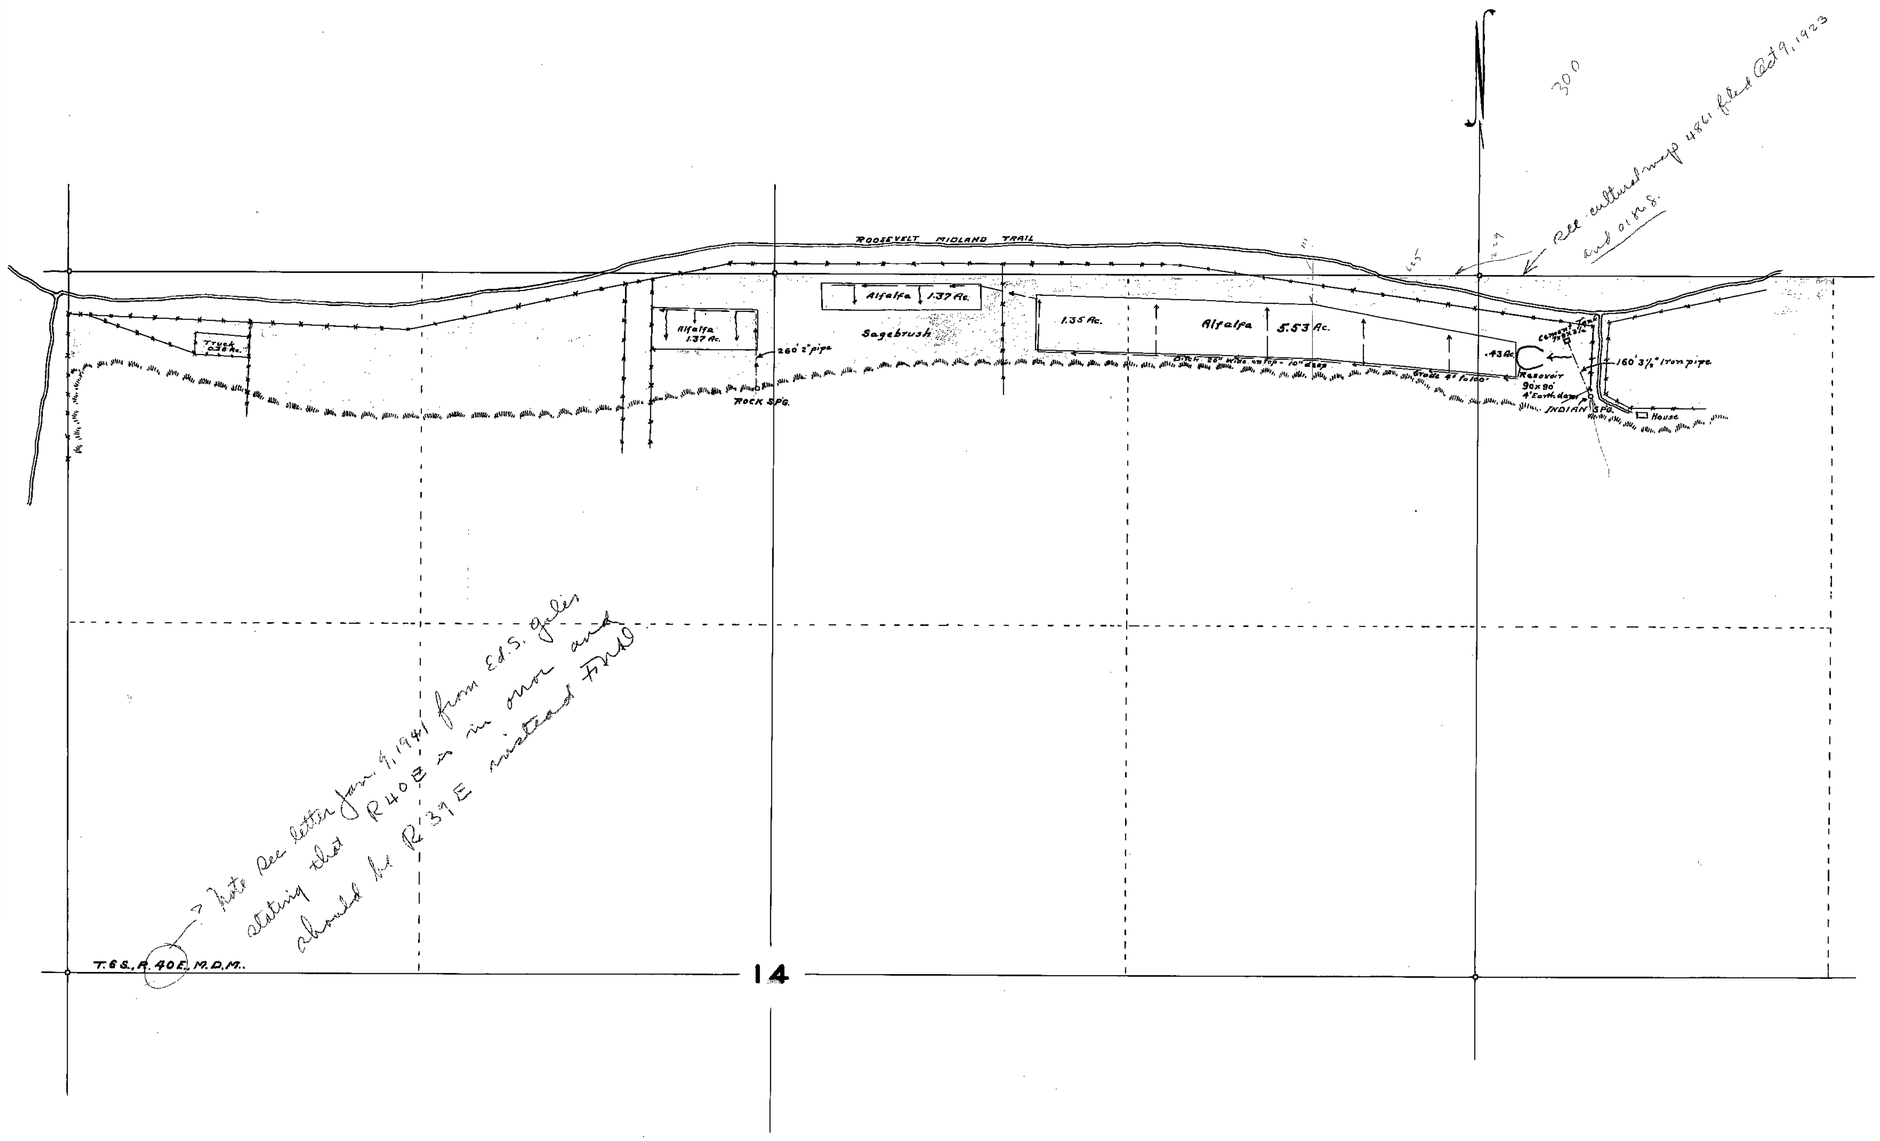

STATE OF NEVADA
COUNTY OF ESMERALDA } SS.

I, Ed. S. Giles being first duly sworn depose and say that this map, consisting of one sheet has been correctly drawn to the designated scale from the field notes of a survey made by me, on the 10th day of August, 1940, that it truly and correctly represents the location and extent of the works used to divert water from Indian Spring in Esmeralda County by Hugo Halter for irrigation purposes: That all other works which are crossed by or connect with the said works and the boundary, area and kind of culture of lands irrigated, are correctly shown and designated thereon.

Ed. S. Giles

STATE WATER RIGHT SURVEYOR.

Subscribed and sworn to before me this 17th day of August, 1940

Amy Roberson

CLERK OF DISTRICT COURT.

SCALE 1 IN. = 300 FT.

0 FT. 100 200 300 600 900 1200

Certificate No. 2571 Issued Jan. 17, 1941

FILED
Aug. 26, 1940
STATE ENGINEER'S OFFICE

MAP TO ACCOMPANY
PROOF OF APPROPRIATION
FOR
IRRIGATION
BY
HUGO HALTER
FROM
INDIAN SPRING.

6947