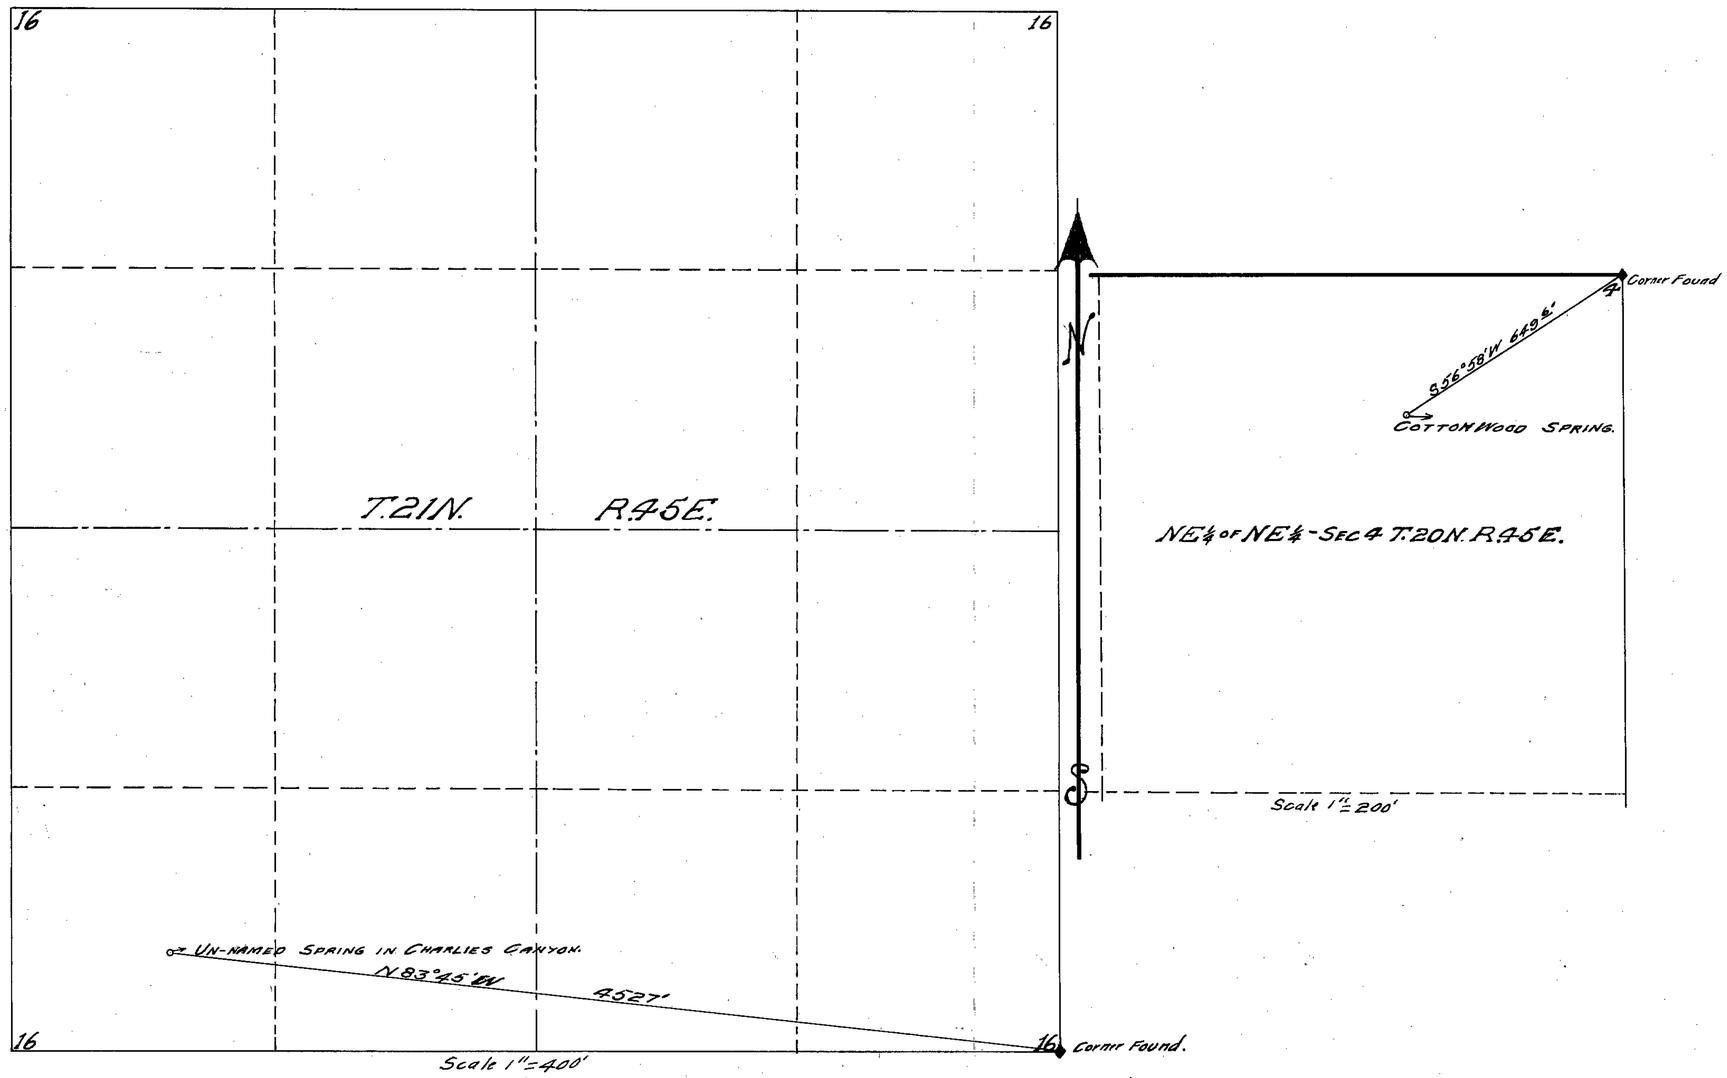

STATE OF NEVADA }
COUNTY OF ELKO } SS.

I, W.H. SETTELMEYER, being first duly sworn, depose and say that this map, has been correctly drawn to the designated scale from field notes of a survey made by J.H. TROLSON of AUSTIN, NEVADA.

[signature]
State Water Right Surveyor.

Subscribed and sworn to, before me this day of February 1928.

[signature]
Notary Public in and for ELKO Co. Nevada.

STATE OF NEVADA }
COUNTY OF LANDER } SS

I, J.H. TROLSON, being first duly sworn, depose and say that the survey from which this map is made was made by me between the 7th day of August and the 8th day of August 1923; that it truly and correctly represents the location and extent of the works used to divert water from springs, in Lander County, by Mrs E. McAFEE for STOCKWATERING purposes. That the proposed point of diversion, the approximate location and size of the diverting channel or other conduit, the place and manner of use, and the location and names of all other works or streams which are crossed by, or connected with the said works, are fully and correctly designated thereon.

J H Trolson
State Water Right Surveyor in 1923

Subscribed and sworn to before me this 10th day of March 1928.

Lena E. Steeshley
~~Notary Public~~ in and for Lander Co Nev.
County Clerk

6955 Certificate No. — 1456 — issued 9-29-28 — 0.0022 Stock
6956 - Certificate No. — 1457 issued 9-29-28 — 0.0025 "

50 200 400 600 800 1000 1200 1400 1600 Ft.
Scale 1" = 400'

MAP
TO ACCOMPANY APPLICATION TO APPROPRIATE WATER FOR STOCKWATERING BY MRS E. McAFEE FROM COTTONWOOD AND UN-NAMED SPRINGS.

J D Callahan. as agent for Mrs E McAfee

OFFICE STATE ENGINEER MAR 13 '28 RECEIVED AND

FILED March 13, '28 STATE ENGINEER'S OFFICE

6956 6955