Sec.	Subdivision	Township	Range	Pond Acreage	Description Culture	Date first Culture
26	N.W.¼ of S.W.¼	33 N.	52 E.	6.80	Ice	
26	N.E.¼ of S.W.¼	"	"	21.10	Ice	
26	S.E.¼ of N.W.¼	"	"	1.60	Ice	
26	S.E.¼ of N.E.¼	"	"	0.58	Ice	
26	N.W.¼ of S.E.¼	"	"	7.20	Ice	
26	S.W.¼ of N.E.¼	"	"	17.30	Ice	
26	N.E.¼ of S.E.¼	"	"	0.02	Ice	
				54.60		

STATE OF NEVADA.
County of Washoe } S.S.

I, J.H. McClymonds, being first duly sworn, depose & say that the map, hereon shown, is a true & accurate plat of the Ice Ponds filled by the waters of Maggie Creek & the Humboldt River, as taken from the field notes of a survey made by me, completed on the 16th day of April, 1923.

That the map & survey were made at the instance of the Pacific Fruit Express Company, owner of said pond, and that it truly represents the works of said Pacific Fruit Express Company described in applications No's 5974-6968 & 6969, together with the true locations of the Points of Diversion.

J.H. McClymonds
Surveyor.

Subscribed & sworn to before me, this 31 day of October, 1923.

C.H. Peters
Notary Public, in & for ~~Washoe~~ Ormsby County, Nevada.

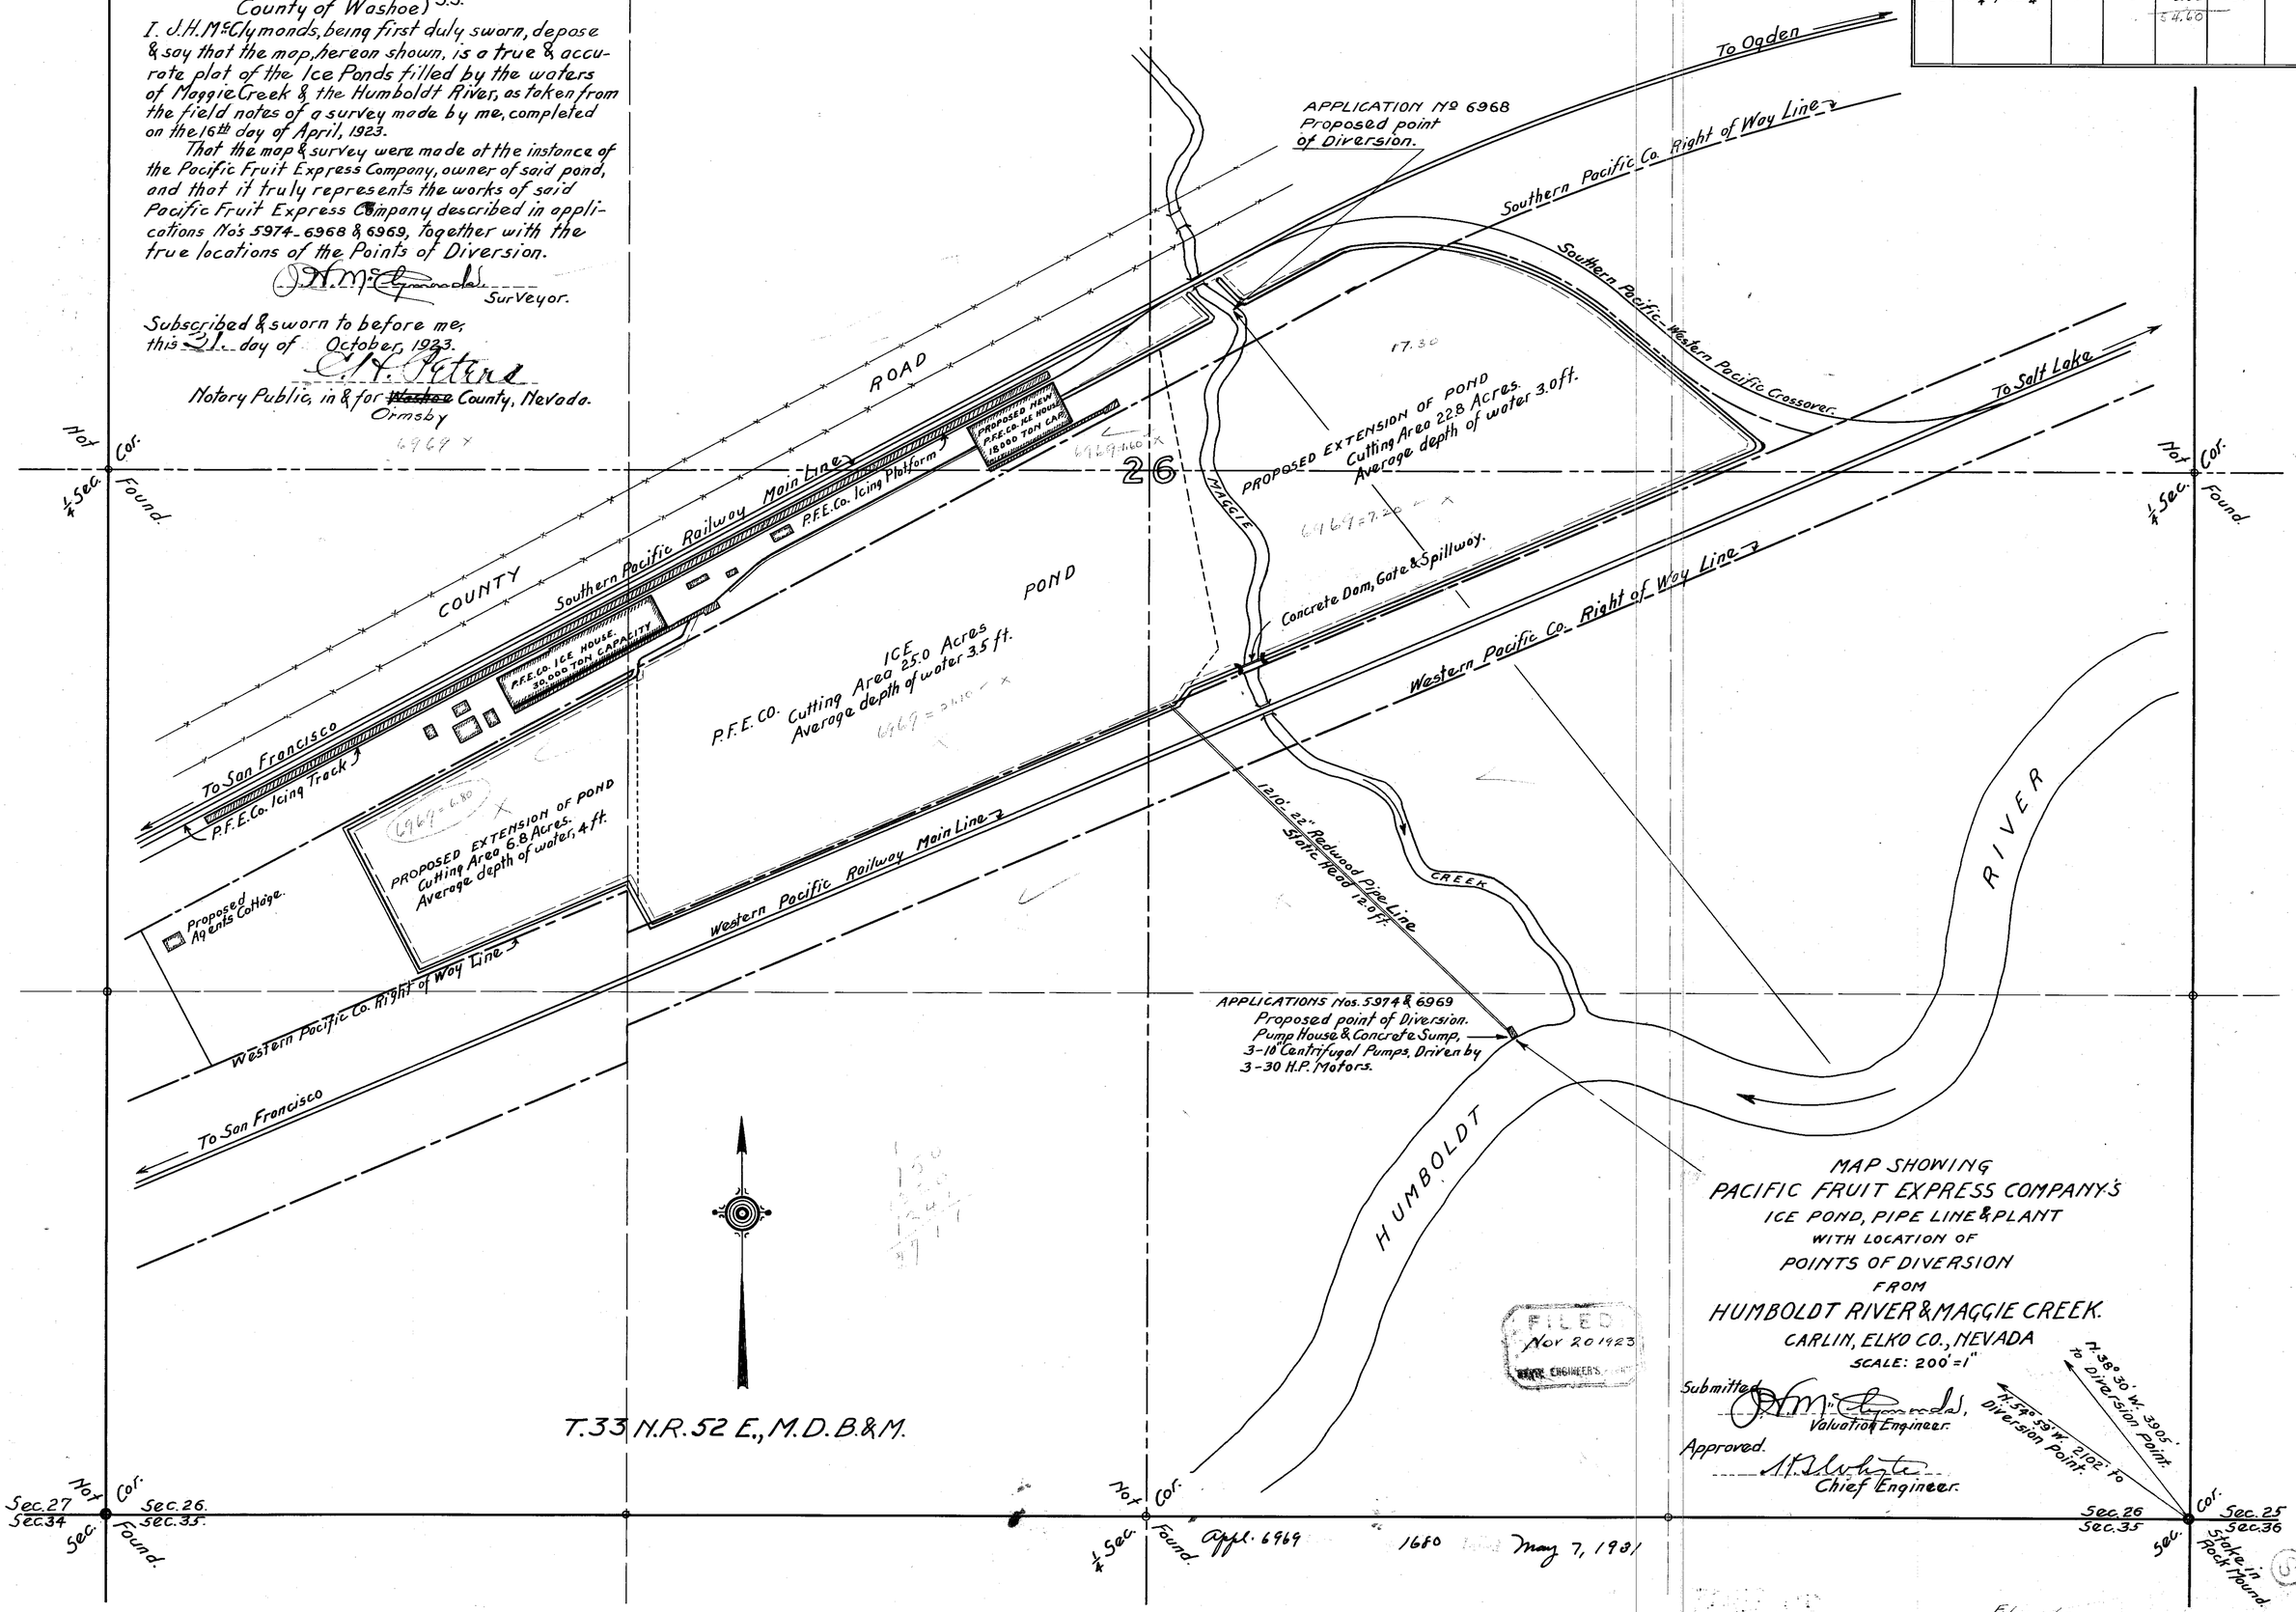

MAP SHOWING
PACIFIC FRUIT EXPRESS COMPANY'S
ICE POND, PIPE LINE & PLANT
WITH LOCATION OF
POINTS OF DIVERSION
FROM
HUMBOLDT RIVER & MAGGIE CREEK.
CARLIN, ELKO CO., NEVADA
SCALE: 200'=1"

Submitted
J.H. McClymonds
Valuation Engineer.

Approved.
H.B. Whyte
Chief Engineer.

FILED
Nov 20 1923
STATE ENGINEER'S

Appl. 6969 1680 May 7, 1931

File under
5974-6968-6969

85732T
85731T
77586T
76373T