6975

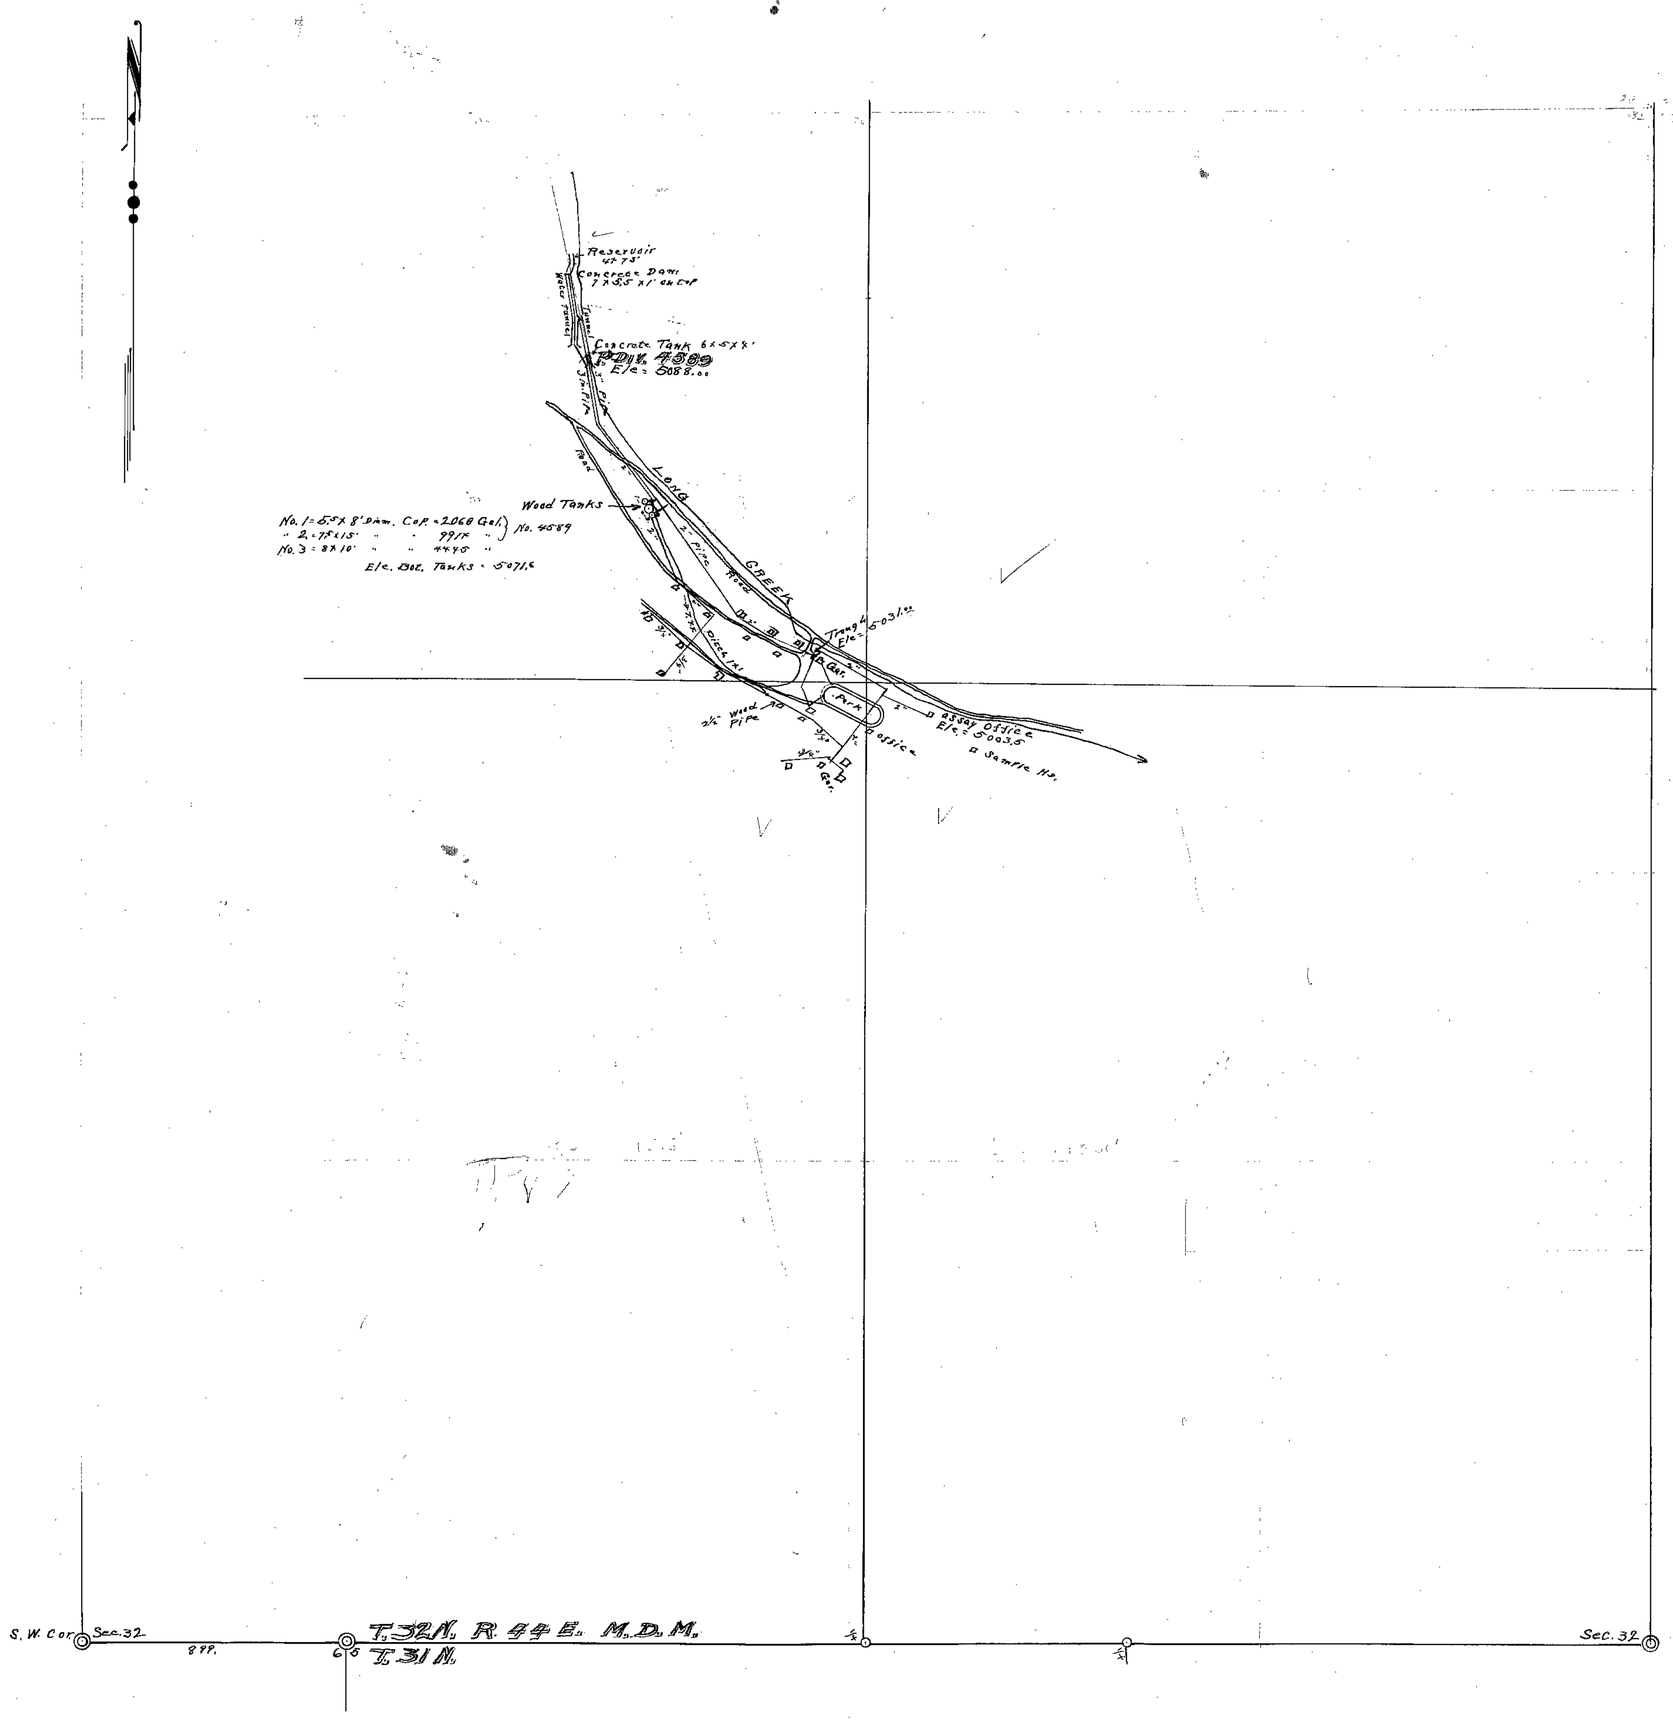

— Brown = Pipe Lines
═ Black = Roads
□ = Buildings
○ = Tanks
— Blue = Ditches

Note:-

The discrepancy between No. 4589 & 6975 is due to the N.W. Cor. Sec. 32, T. 32 N. R. 44 E. M.D.M. being apparantly out of position.

For map under No. 4589, we ran from 1/4 Cor. on south boundary of Section 32.

Later we found the N.W. Cor. Sec. 32, being 82 ft. east and 547 ft. north of where it should be.

And map under Nos. 4589 & 6975 was compiled from the field notes of a survey made by the Copper Canyon Mining Co. in which they used the Center of the Section as the initial point.

O. P. Adams
Surveyor

FILED
Jan. 17, 1924
STATE ENGINEER'S OFFICE

STATE OF NEVADA
COUNTY OF LANDER ss.

I, O. P. Adams, being first duly sworn, depose and say, that the accompanying map is a true and accurate plat of the Works as described in application Nos 4589 & 6975 as compiled from the field notes of a survey made under my direction and personal surveys made by me, completed on the 28th day of November, 1923.

That the map and survey were made at the instance of Copper Canyon Mining Co. By F. Sumner Schmidt "mgr" and that it truly represents the works described in Application Nos. 4589 & 6975, of said Copper Canyon Mining Co. By F. Sumner Schmidt "Manager"

O. P. Adams
Surveyor.

Subscribed and sworn to before me this 14th day of December, 1920

W. C. Hancock
Notary Public in and for Lander County, Nevada.
My Commission Expires Nov. 30, 1926.

MAP
APPLICATION Nos 4589 AND 6975 OF COPPER CANYON MINING CO. WHOSE ADDRESS IS BATTLE MOUNTAIN, NEVADA.

SCALE
300 ft. TO ONE INCH

Certificate No. 1876 Issued December 29, 1922.
6975

12-17-23
copy C.M.Co.