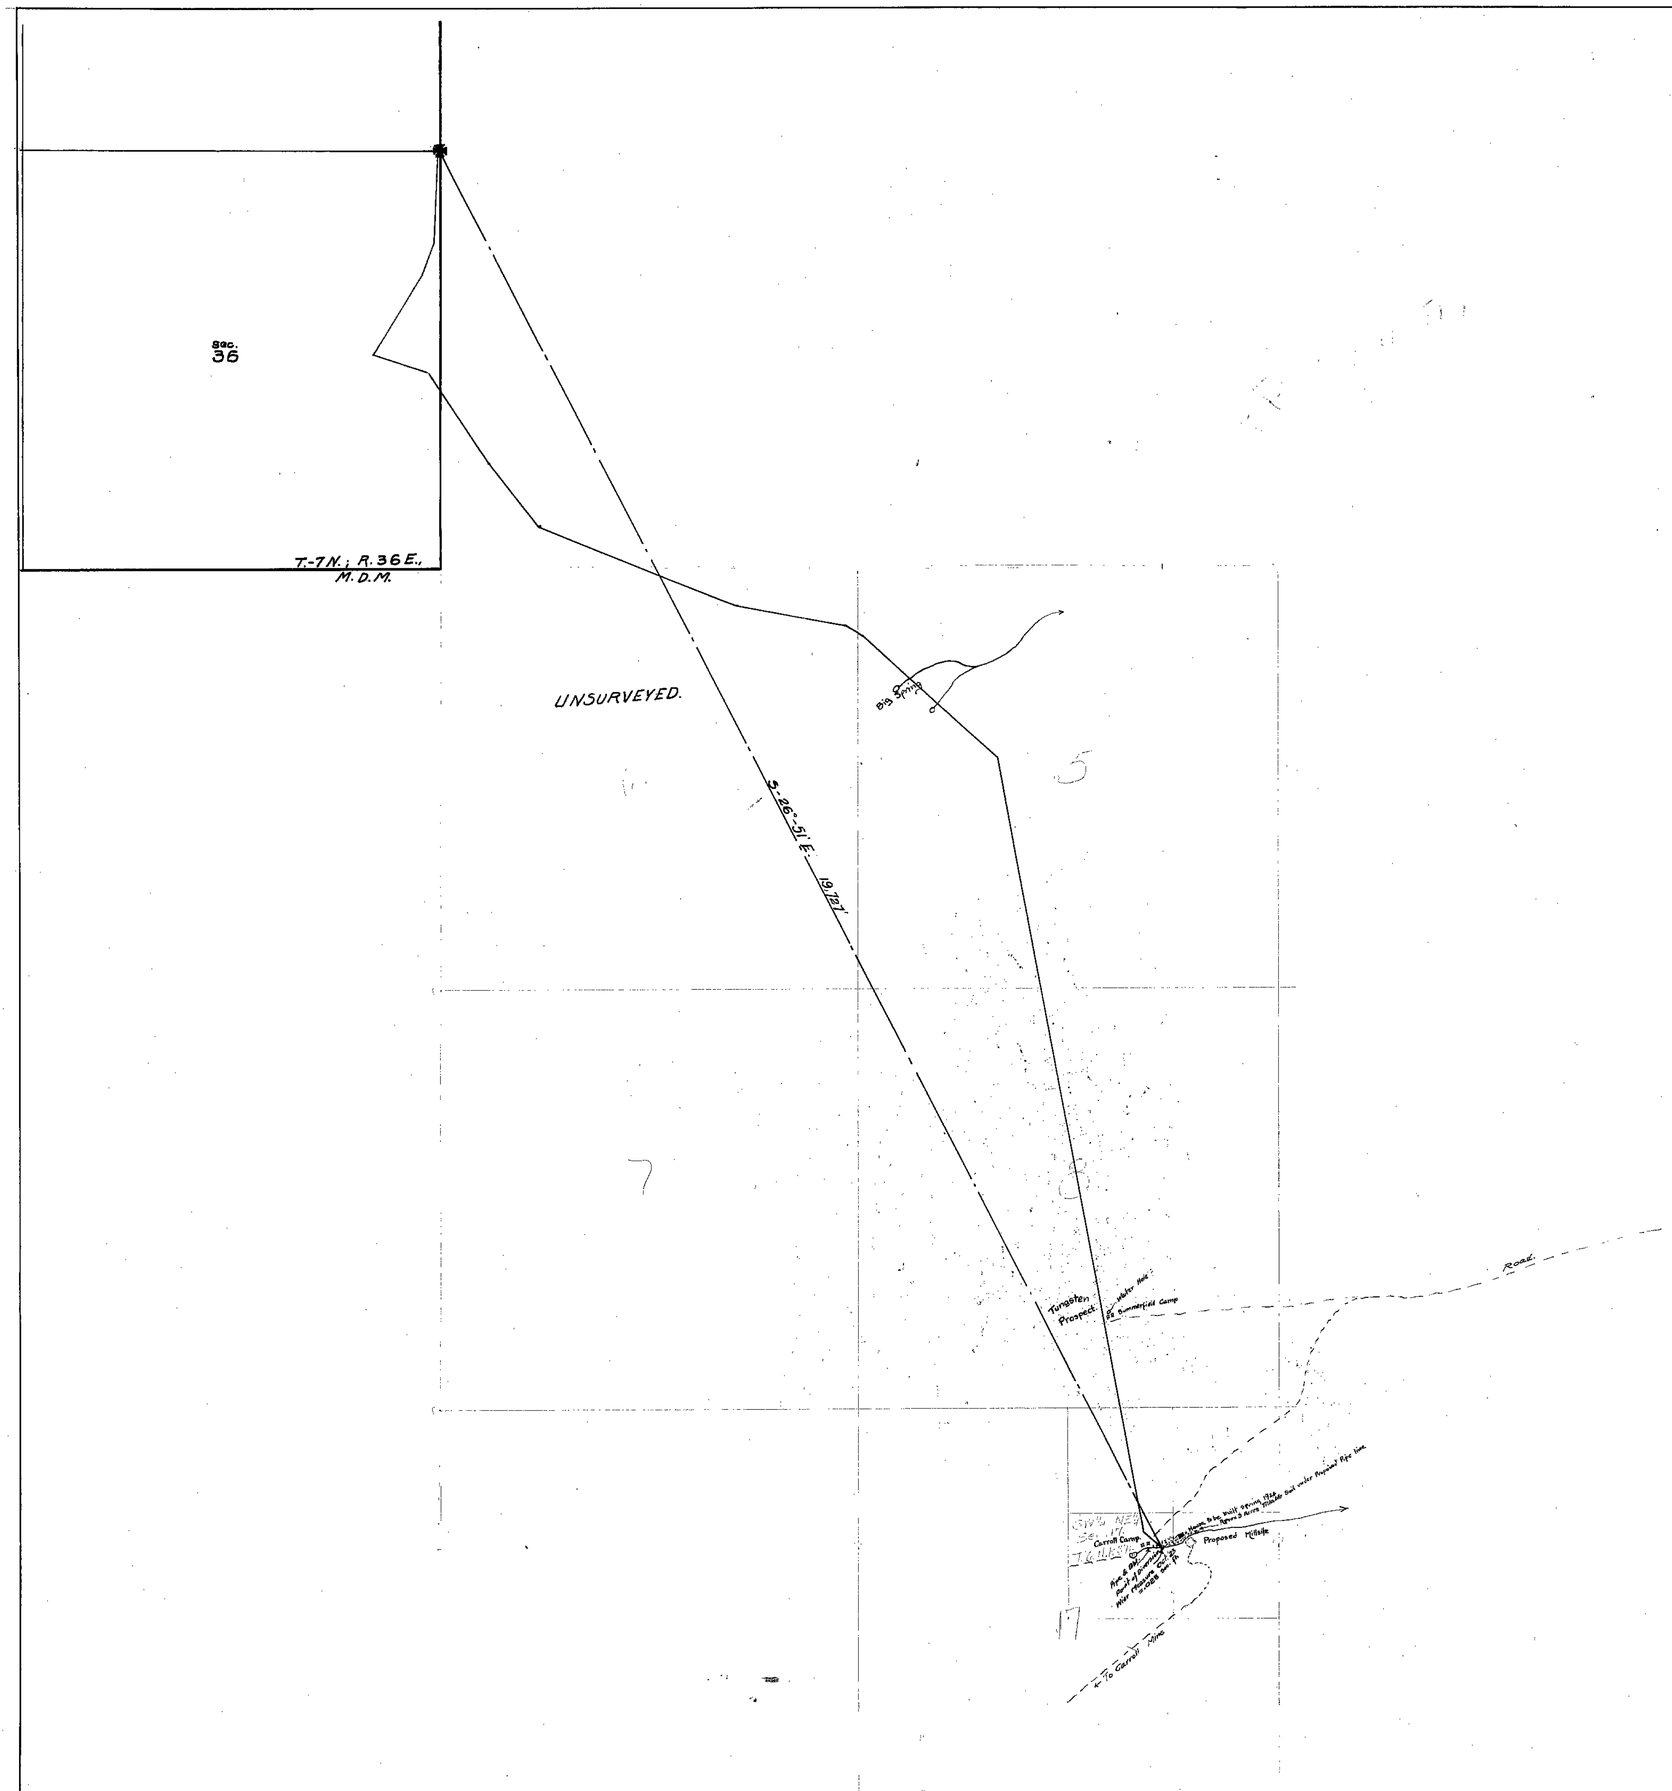


State of Nevada } S.S.
County of Mineral }

I, L. W. Whiting, being first duly sworn, depose and say that this map is a true & accurate plat of the location of the spring now known as Carroll's Spring, as taken from the field notes of a survey made by me and completed on the 8 day of Nov. 1923; and that such survey was made at the instance of Thos. H. Carroll; that this map represents the works described in Application No. 6981.

L. W. Whiting
Water Surveyor for Nev.

Subscribed & Sworn to before me this, 9 day of November 1923.

Notary Public in and for Mineral County Nevada. Mark W. Shaw
My Commission Expires 11-30-24

FILED
Nov. 17, 1923
STATE ENG.

APPLICATION #6981.

By

T. H. CARROLL MINA NEV.

Scale 1" = 1,000'

6981