Serial No	Owner	Twp	Range	Section	Subd. of Section	Cultivated Acreage	Description of Culture	Date of Culture.
6983	T.P. McKenna	17 S.	50 E	9	S.W. ¼ of S.E. ¼			
"	" " "	17 S.	50 E	9	S.E. ¼ of S.W. ¼.			

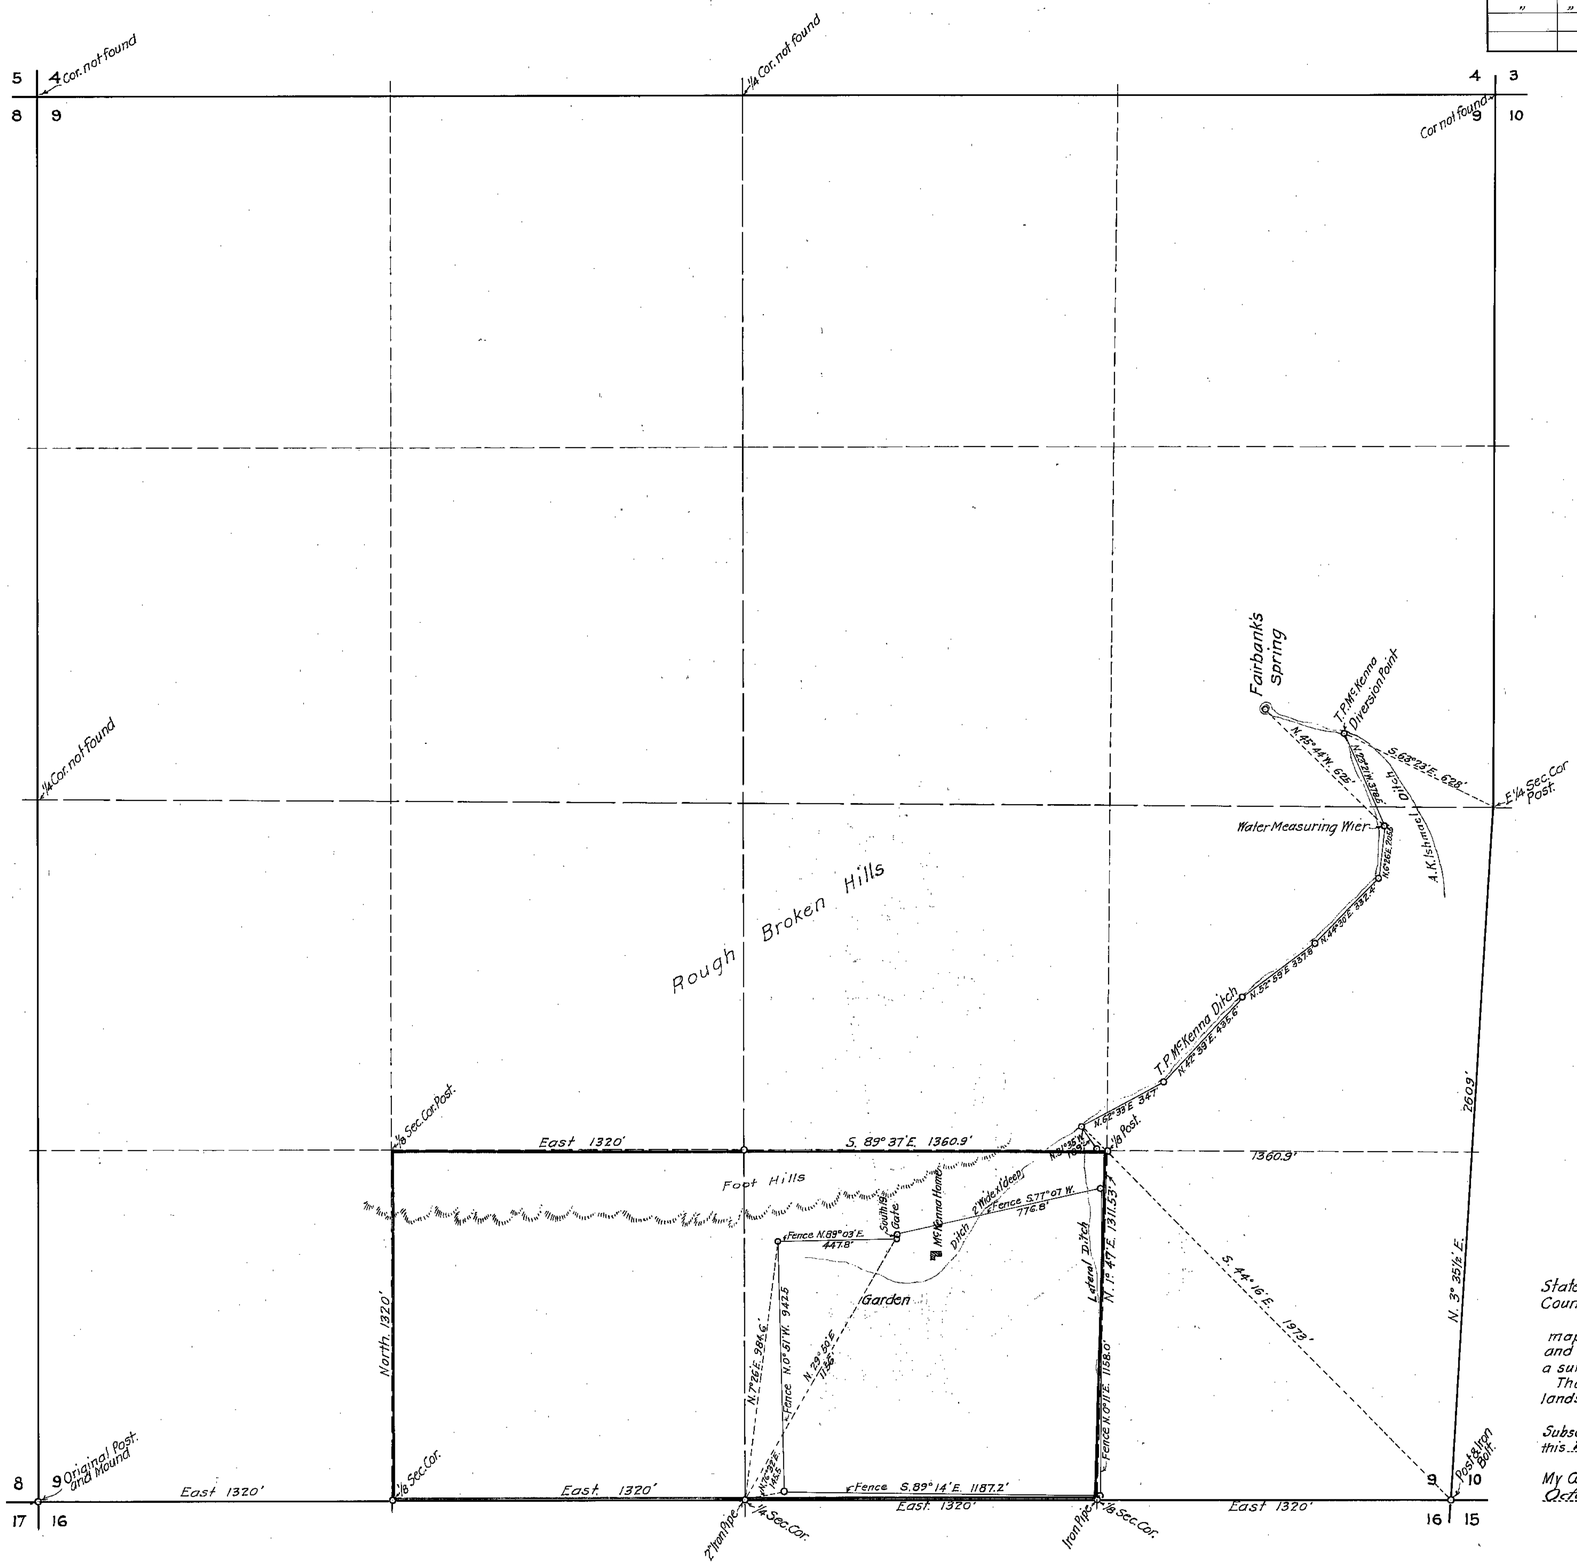

Scale 1 inch = 300 feet.

State of Nevada } S.S.
County of Clark }

I, J.T. McWilliams, being first duly sworn, depose and say that the above map is a true and accurate plat of the Thomas P. McKenna irrigation ditches, and the lands irrigated by said Thomas P. McKenna, as taken from the field notes of a survey made by me. Completed May 4th 1925.

That the map and survey were made at the instance of Thomas P. McKenna, owner of said lands and that it truly represents, the diversion point, and irrigated lands of said Thomas P. McKenna

Subscribed and sworn to before me this 26th day of May 1925.

J.T. McWilliams
State Water Right Surveyor for Nevada

My Commission expires October 13th 1926

Notary Public in and for Clark County, State of Nevada.

Use Cultural Map 5/29/25 J.T. McW

FILED
MAY 29 1925
STATE ENGINEER'S OFFICE

6983 use cut map. 6983