Section	Subdivision	Township	Range	Cultivated acreage	Description of cultivation	Date of first cultivation.
7	N.E. 1/4	2 N.	52 E			

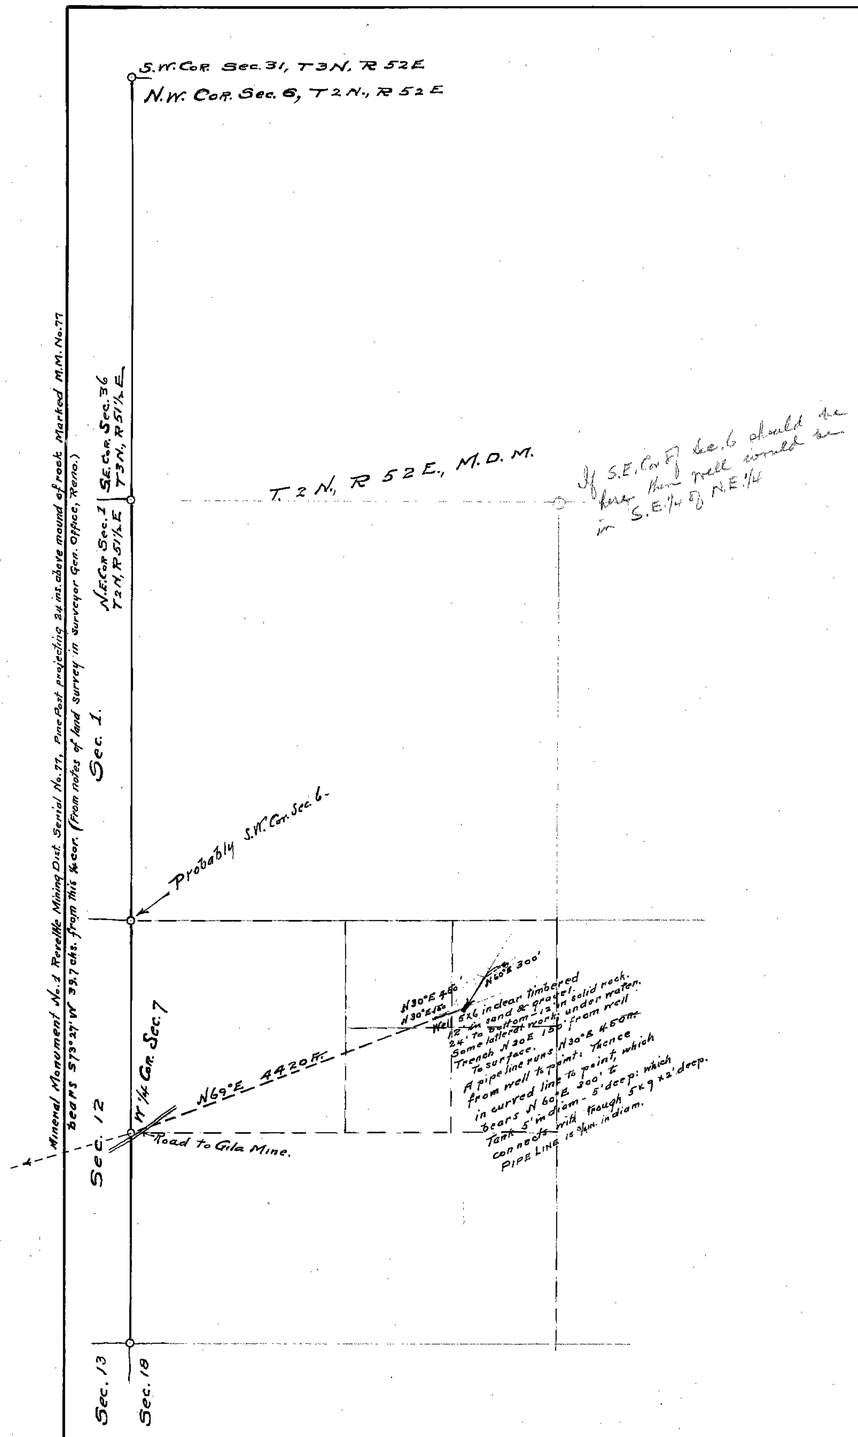

State of Nevada }
County of Nye }

I, C. A. Liddell, being first duly sworn, depose & say that the above map is a true & accurate plat of the position of Gila canyon spring & the improvements as taken from the field notes of a survey made by me completed on October 30, 1925.

That the map and survey were made at the instance of W. S. Hyde owner of said spring

C. A. Liddell
surveyor.

Subscribed & sworn to before me this 6th day of June 1926.

W. T. Gibson
Notary Public in & for Nye County, Nevada.

FILED
July 26, 1926
STATE ENGINEER'S OFFICE

Certificate No. 1235, Bk. 5 issued Sept. 10, 1926 for 0.003 c.f.s.

6992