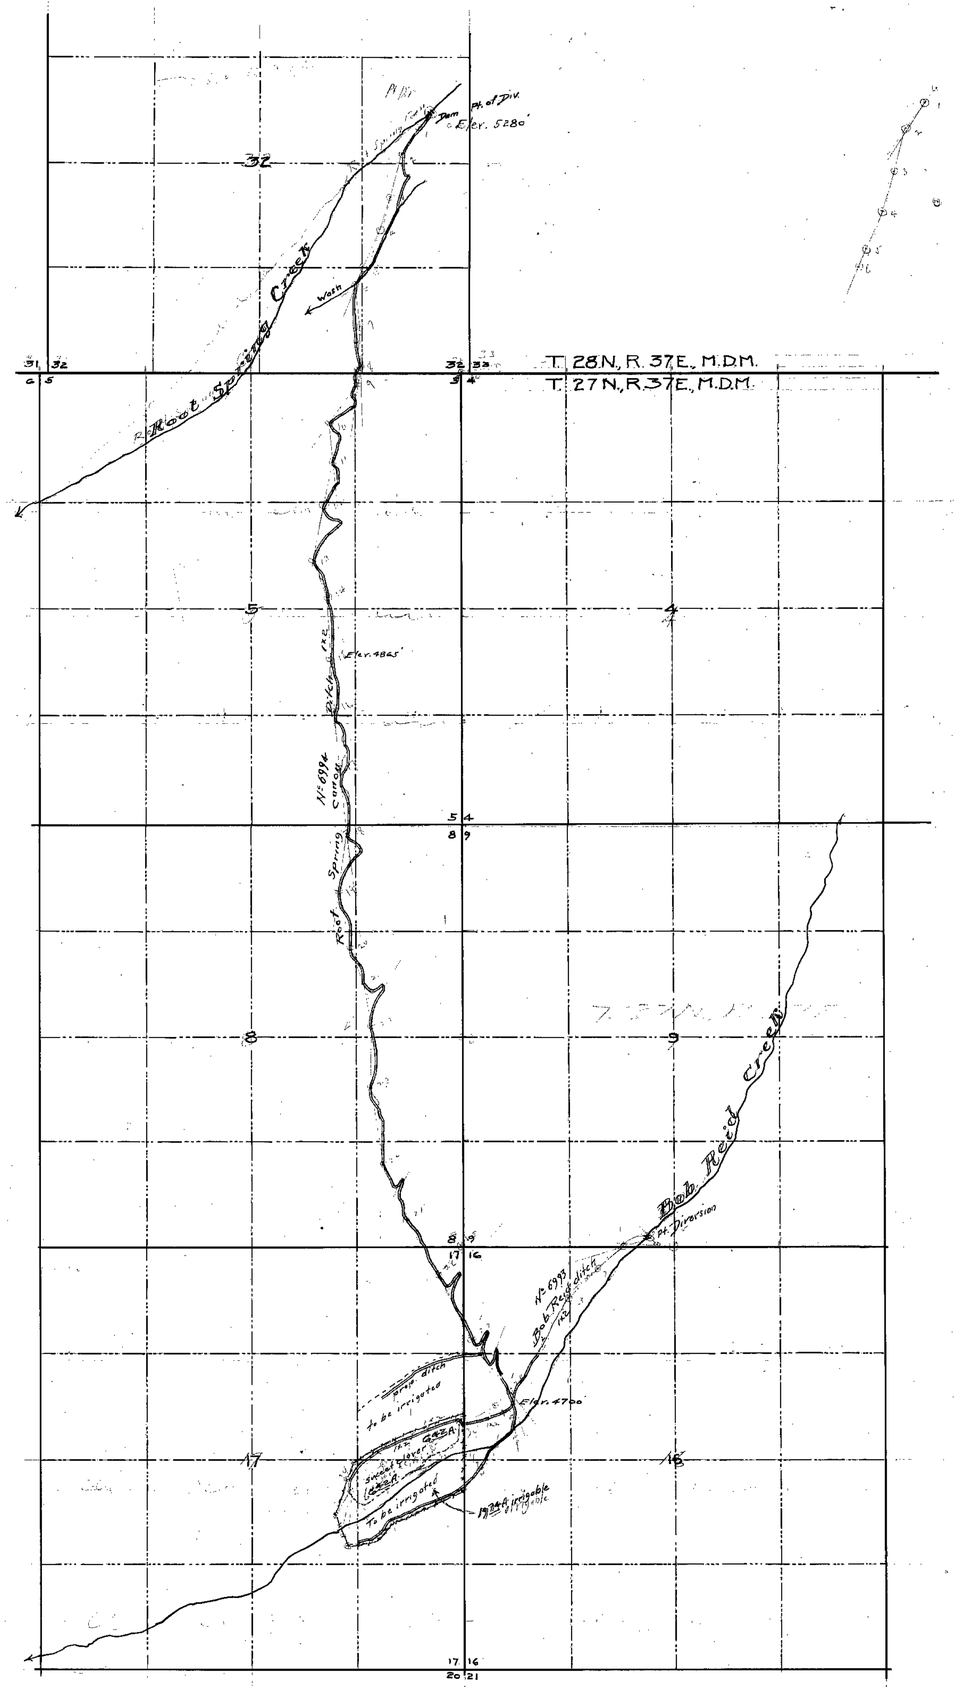

State of Nevada }
County of Humboldt }

I, H. H. Sheldon, being first duly sworn, depose and say that the above map is a true and accurate plat of the proposed irrigation works, as taken from the field notes of a survey made by me completed on the 7th day of July, 1925; that such survey was made at the instance of Clark Ringling; that the map represents the works described in Application No. 6994, together with the location of streams and ditches in the immediate vicinity.

H. H. Sheldon
State Water Right Surveyor.

Subscribed and sworn to before me this, the 27th day of July, 1925.

C. D. Mackay
Notary Public in and for Humboldt County, Nevada.

FILED
JUL 29 1925
STATE ENGINEER'S OFFICE

MAP
OF
PROPOSED SYSTEM OF IRRIGATION
PERMIT No. 6994
FROM
ROOT SPRING CANON
CLARK RINGLING
PERSHING CO. NEVADA
JULY, 1925 SCALE 1" = 1000'

H H Sheldon 6994