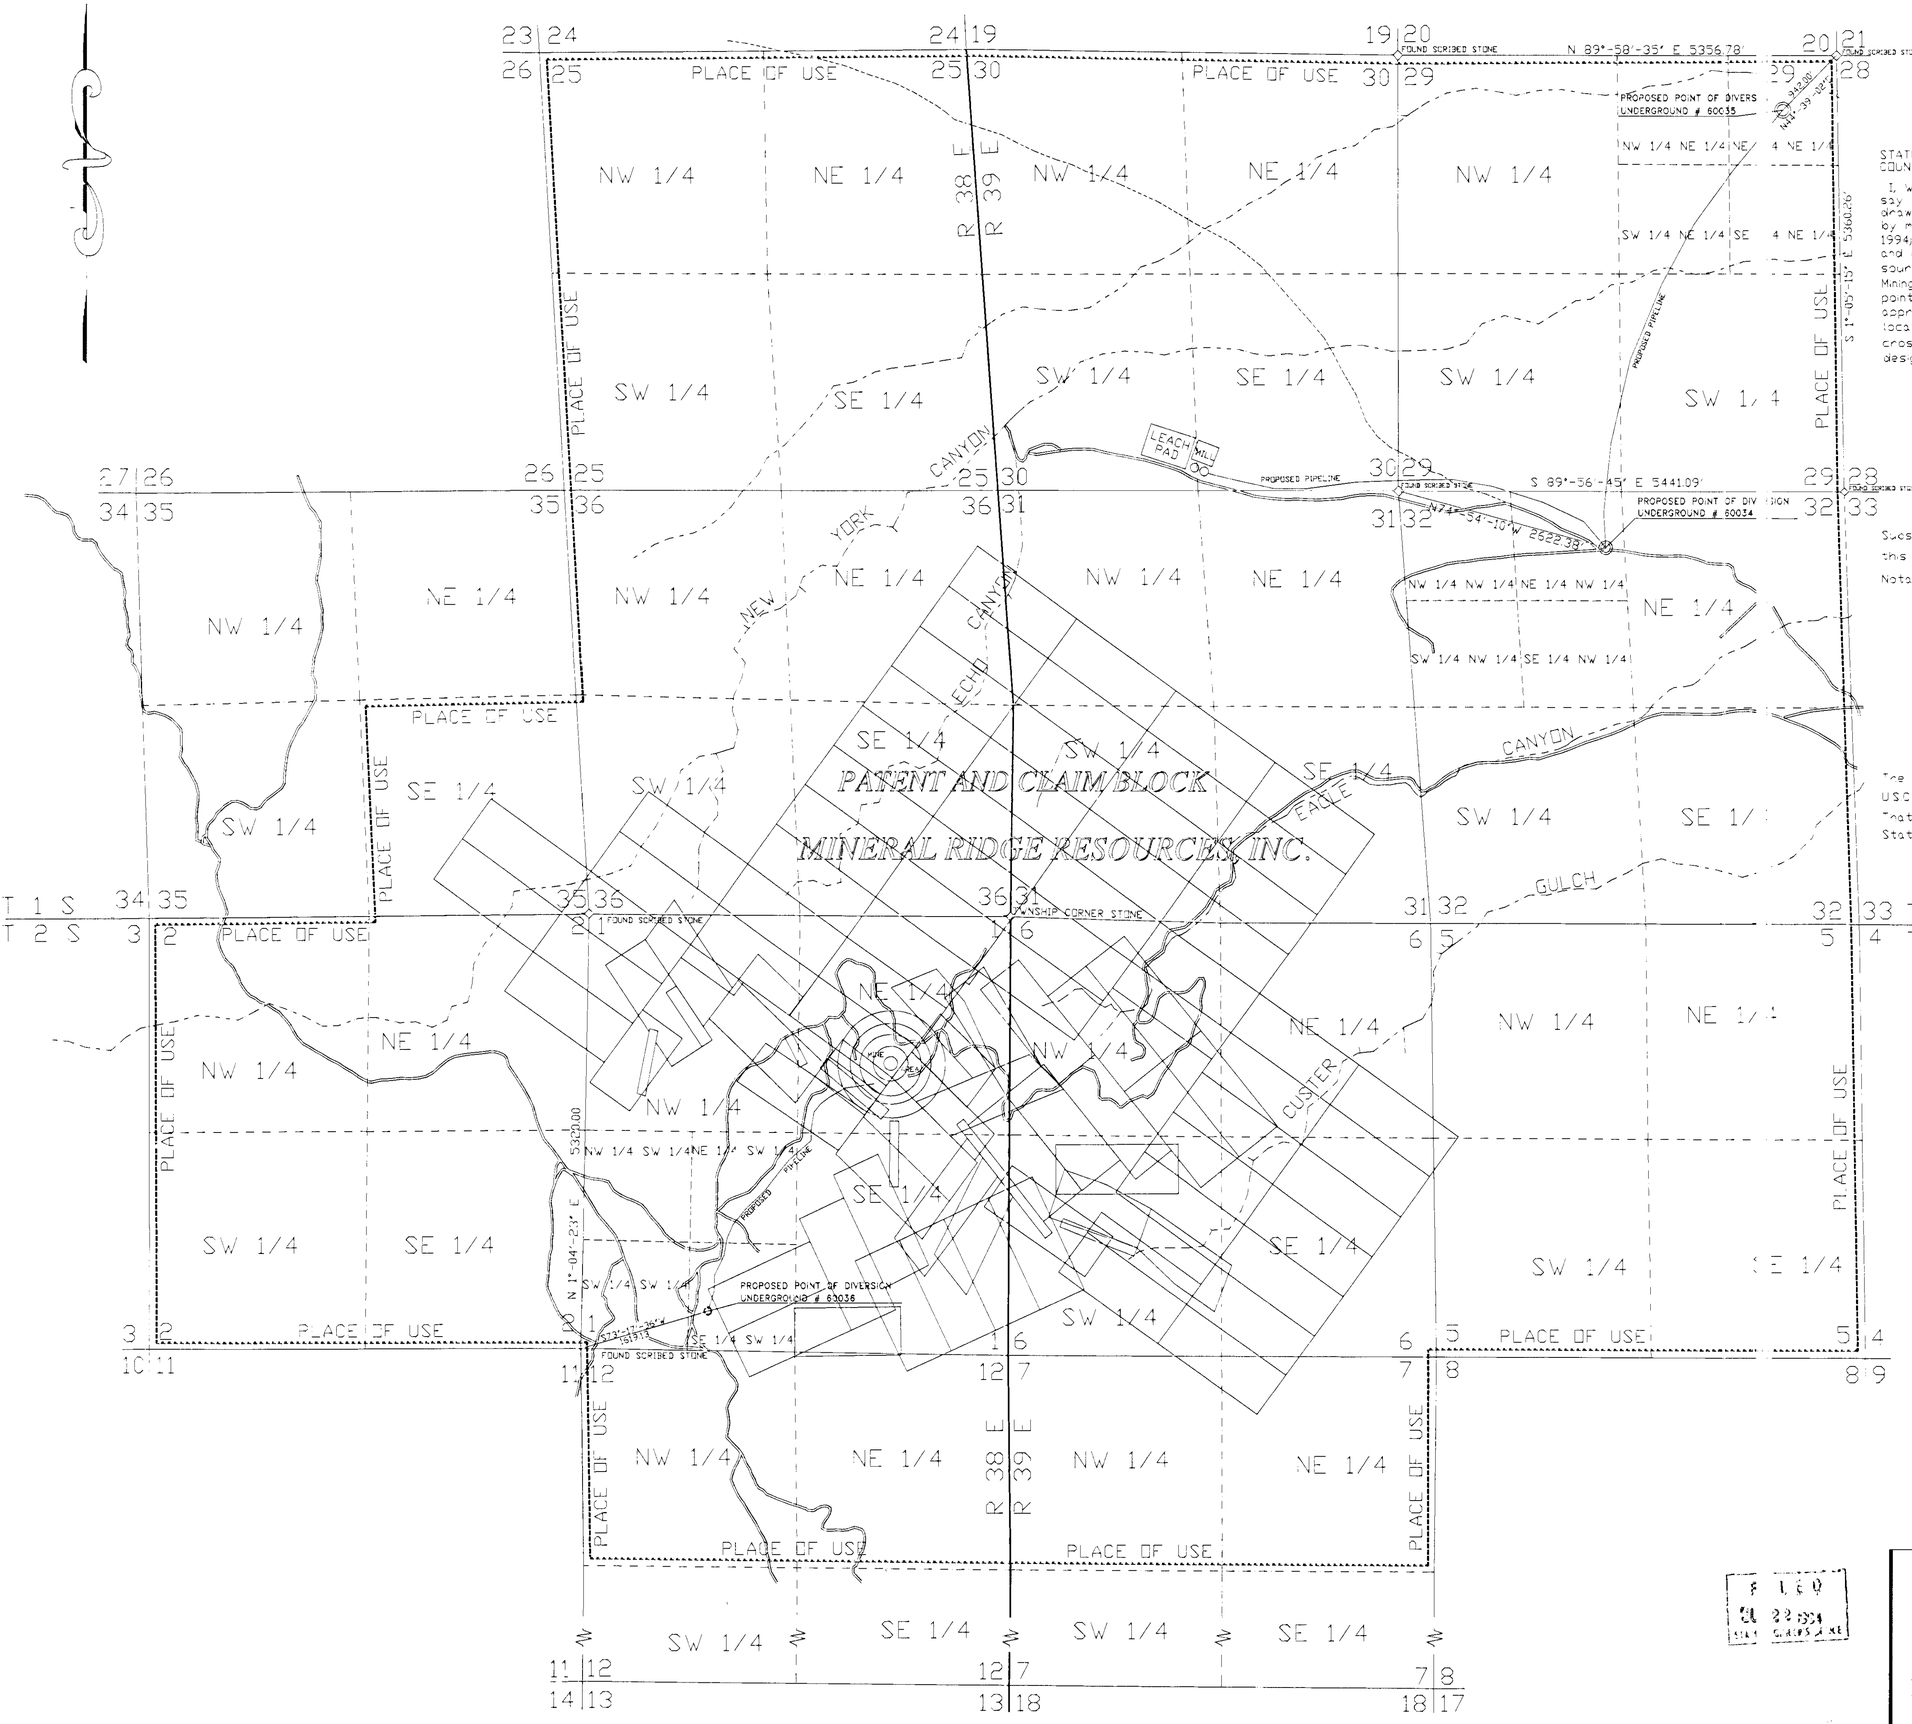

STATE OF NEVADA
COUNTY OF STOREY } ss.

I, William Michael Donovan Jr., being first duly sworn, depose and say that this map, consisting of one sheet, has been correctly drawn to the designated scale from field notes of a survey made by me, between the 15th day of April, and the 16th day of April, 1994; that it truly and correctly represents the proposed location and extent of the works used to divert water from an underground source in Esmeralda County, by Mineral Ridge Resources, Inc. for Mining, Milling, and Related Domestic purposes. That the proposed point of diversion and return, the location of the mine, the approximate size and capacity of the diverting conduit, and the location and names of all other works or streams which are crossed by or connected with said works, are fully and correctly designated hereon.

William Michael Donovan, Jr.
William Michael Donovan Jr.
(State Water Right Surveyor)

Subscribed and sworn to before me this 6th day of May 1994.
Notary Public in and for Storey County, Nevada

Suzanne Graves

The Basis of Bearing of this survey is the line between U.S.C.&G.S. Triangulation Stations "Clayton" and "Monocline". That Bearing being: North 32°-22'-22" West in the Nevada State Plane Coordinate system, West Zone.

MAP TO ACCOMPANY APPLICATION TO APPROPRIATE WATER FOR MINING, MILLING AND RELATED DOMESTIC BY: MINERAL RIDGE RESOURCES, INC. FROM UNDERGROUND SOURCES

PREPARED BY: PIEDMONT ENGINEERING P.O. BOX 1 SILVER CITY, NV 89428

83553 T 84422 T 84312 T 83013 T 82557 82055 T 81431 T 64813 T 83643 T 65613 60036 T 60035 T 60034 T