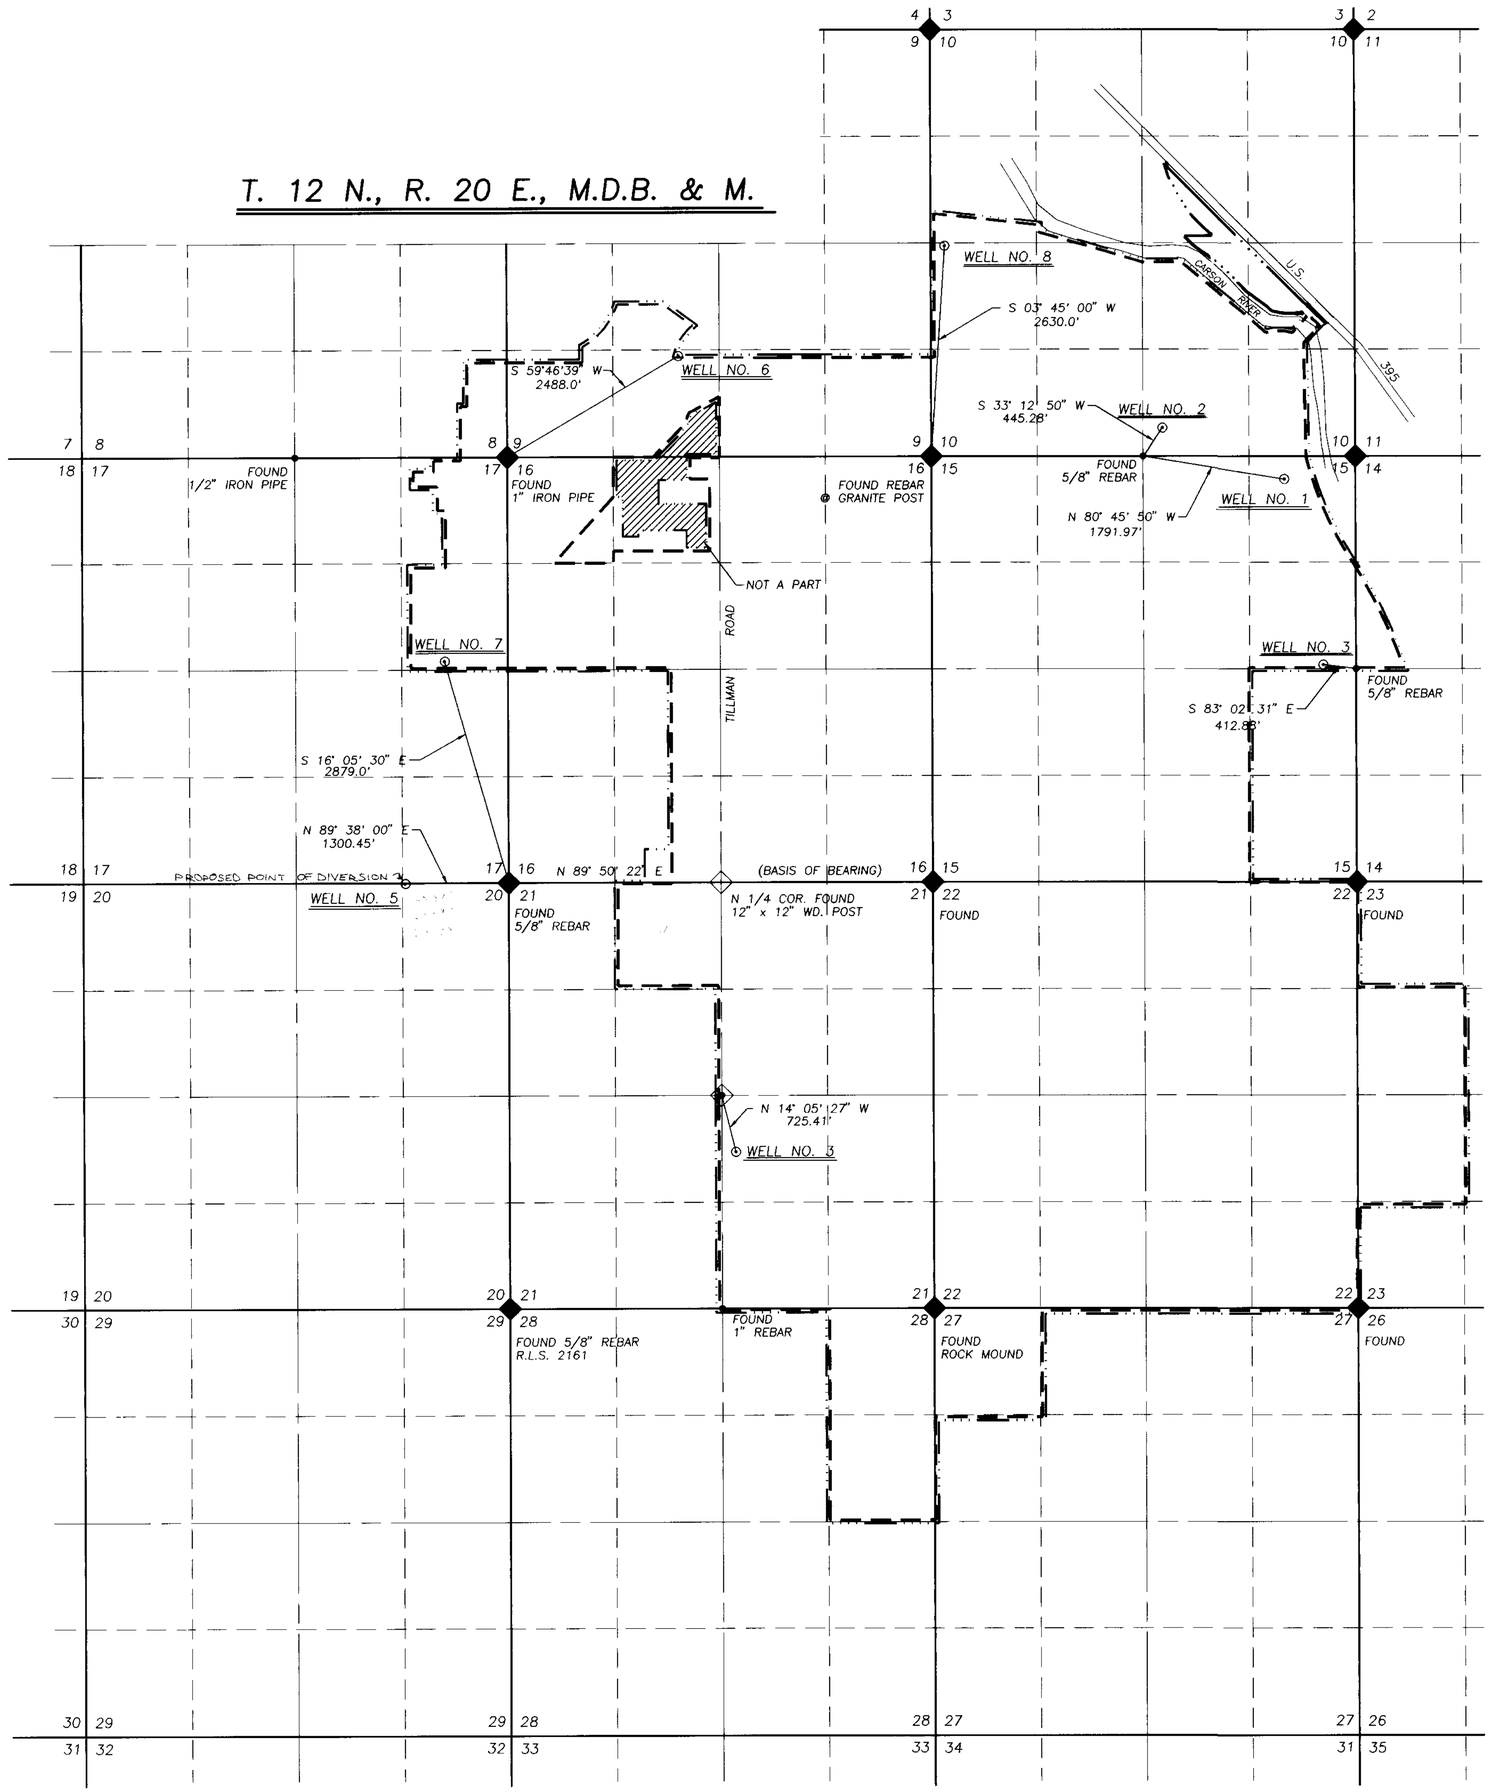

STATE OF NEVADA
COUNTY OF CARSON CITY } S.S.

I, ROBERT F. LAUDER, BEING FIRST DULY SWORN, DEPOSE AND SAY THAT THIS MAP, CONSISTING OF ONE (1) SHEET HAS BEEN CORRECTLY DRAWN TO THE DESIGNATED SCALE FROM RECORDS FILED IN THE OFFICE OF THE STATE ENGINEER AND FROM FIELD NOTES MADE BY ME OR UNDER MY DIRECTION ON THE 10TH DAY OF JUNE, 1994; THAT IT TRULY AND CORRECTLY REPRESENTS THE PROPOSED LOCATION AND EXTENT OF THE WORKS USED TO DIVERT WATER FROM UNDERGROUND SOURCES, IN DOUGLAS COUNTY, FOR QUASI-MUNICIPAL PURPOSES, THAT THE PROPOSED POINT OF DIVERSION, THE APPROXIMATE LOCATION AND SIZE OF THE DIVERTING CHANNEL, ALL RESERVOIRS AND BASINS, THE LOCATIONS AND NAMES OF ALL OTHER WORKS, AND THE BOUNDARY OF ALL LANDS, SHOWING BY 40 ACRE SUBDIVISION THE AREAS TO BE PLACED TO BENEFICIAL USE ARE FULLY AND CORRECTLY DESIGNATED THEREON.

ROBERT F. LAUDER, R.W.R.S. NO. 789

ENGINEER'S SEAL — ROBERT F. LAUDER — CIVIL — No. 6801 — NEVADA

SUBCRIBED AND SWORN TO BEFORE ME THIS 10 DAY OF June, 1994
NOTARY PUBLIC IN AND FOR CARSON CITY, NEVADA

Robin L. Knutson

ROBIN L. KNUTSON
NOTARY PUBLIC - NEVADA
CARSON CITY
My Appt. Expires Jan. 10, 1996

BASIS of BEARING

NORTH BOUNDARY OF SECTION 21 AS SHOWN ON MAP NO. 48330 FILED WITH DOUGLAS COUNTY RECORDER'S OFFICE.

LEGEND :

EXISTING PLACE OF USE (55357 through 55360, 55381, 55382, 55420) (Approx. G.R.G.I.D. boundary as recorded in the office of the Douglas County Recorder in book 583 of survey maps, pg. 2526 doc. no. 80505)

FOR EXISTING PLACE OF USE OF 53124, 53125, AND 53126, SEE MAP FILED UNDER 51751.

PROPOSED PLACE OF USE

'94 SEP 15 P 4:47
STATE ENGINEER

1000 0 1000 2000 3000
SCALE: 1" = 1000'

50100

FILED
SEP 15 1994
STATE ENGINEER'S OFFICE

JUN 10 '94 4:17
STATE ENGINEER

LAUDER & ASSOCIATES, INC.
Civil Engineers - Surveyors - Material Testing
890 E. Graves La., Carson City, NV 89706 (702) 882-7077
JOB NO. 2893.000

MAP to ACCOMPANY APPLICATIONS to CHANGE

THE PUBLIC WATERS OF THE STATE OF NEVADA
OF AN UNDERGROUND SOURCE
FOR QUASI-MUNICIPAL PURPOSES
CHANGE POINT OF DIVERSION AND PLACE OF USE OF A PORTION
BY: GARDNERVILLE RANCHOS GENERAL IMPROVEMENT DISTRICT

HERETOFORE APPROPRIATED UNDER PERMIT
53124 through 53126

DOUGLAS COUNTY NEVADA

60100 60099 60098