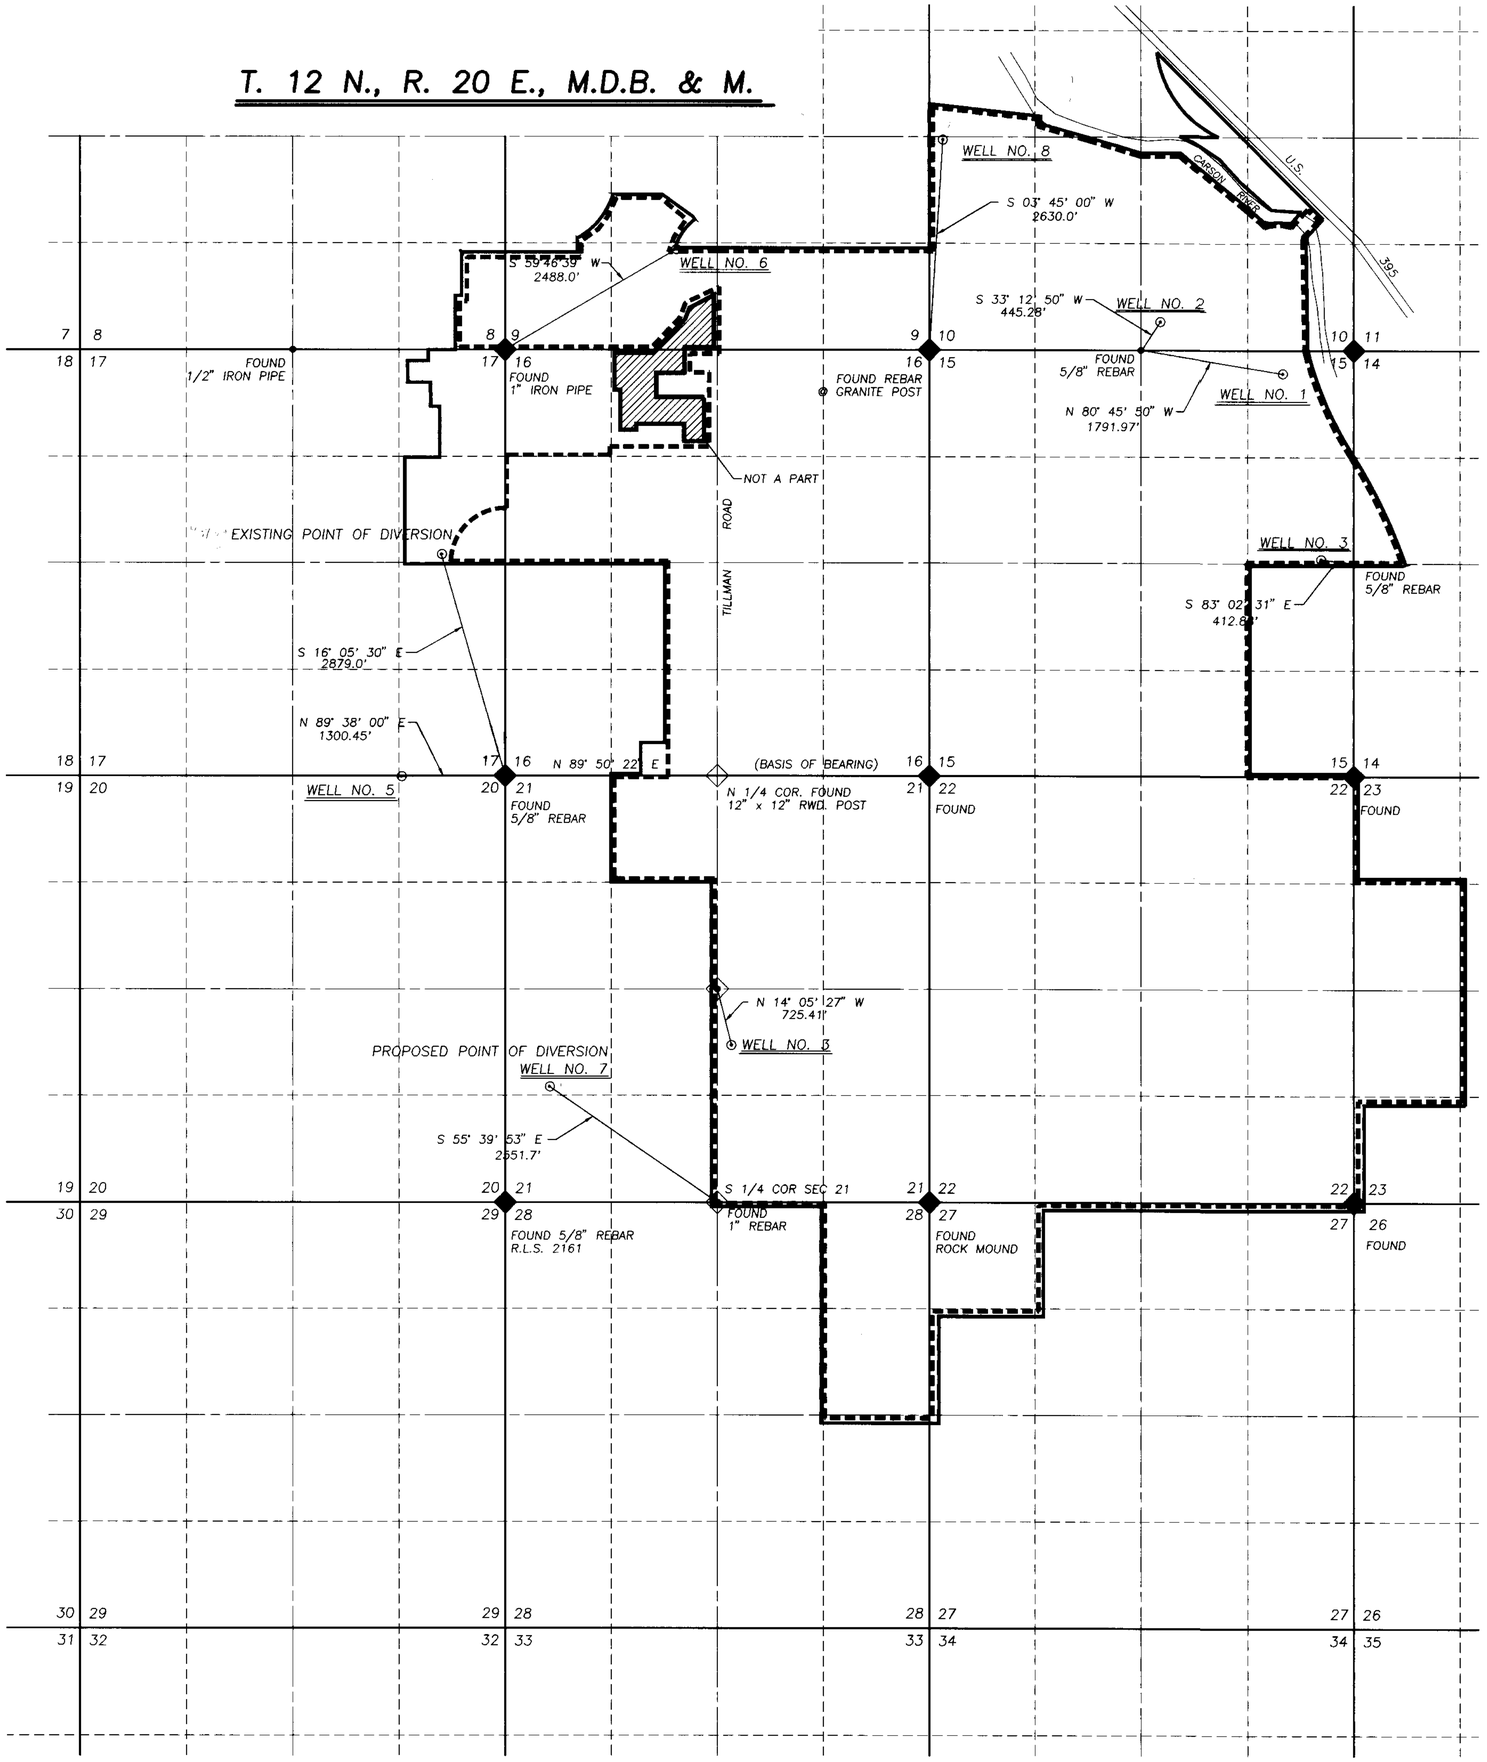

STATE OF NEVADA
COUNTY OF CARSON CITY } S.S.

I, ROBERT F. LAUDER, BEING FIRST DULY SWORN, DEPOSE AND SAY THAT THIS MAP, CONSISTING OF ONE (1) SHEET HAS BEEN CORRECTLY DRAWN TO THE DESIGNATED SCALE FROM RECORDS FILED IN THE OFFICE OF THE STATE ENGINEER AND FROM FIELD NOTES MADE BY ME OR UNDER MY DIRECTION ON THE 23 DAY OF MARCH, 1994 ; THAT IT TRULY AND CORRECTLY REPRESENTS THE PROPOSED LOCATION AND EXTENT OF THE WORKS USED TO DIVERT WATER FROM UNDERGROUND SOURCES , IN DOUGLAS COUNTY, FOR QUASI-MUNICIPAL PURPOSES, THAT THE PROPOSED POINT OF DIVERSION, THE APPROXIMATE LOCATION AND SIZE OF THE DIVERTING CHANNEL, ALL RESERVOIRS AND BASINS, THE LOCATIONS AND NAMES OF ALL OTHER WORKS, AND THE BOUNDARY OF ALL LANDS, SHOWING BY 40 ACRE SUBDIVISION THE AREAS TO BE PLACED TO BENEFICIAL USE ARE FULLY AND CORRECTLY DESIGNATED THEREON.

Robert F. Lauder
ROBERT F. LAUDER, S.W.R.S. NO. 789

PROFESSIONAL ENGINEER-STATE OF NEVADA
ROBERT F. LAUDER
CIVIL
No. 6801

SUBSCRIBED AND SWORN TO BEFORE ME THIS 13 DAY OF October, 1994
NOTARY PUBLIC IN AND FOR CARSON CITY, NEVADA

Lisa Marlene Dyer

LISA MARLENE DYER
NOTARY PUBLIC - NEVADA
Appt. Recorded in CARSON CITY
My Appt. Exp. May 20, 1998

BASIS of BEARING

NORTH BOUNDARY OF SECTION 21 AS SHOWN ON MAP NO. 48330 FILED WITH DOUGLAS COUNTY RECORDERS OFFICE.

LEGEND :

EXISTING PLACE OF USE

PROPOSED PLACE OF USE

'94 OCT 13 P4:48
STATE ENGINEER

1000 0 1000 2000 3000
SCALE: 1" = 1000'

FILED
OCT 13 1994
STATE ENGINEER'S OFFICE

& ASSOCIATES, INC.
Civil Engineers · Surveyors · Material Testing
JOB NO. 2893.018

MAP TO ACCOMPANY APPLICATIONS TO CHANGE THE POINT OF DIVERSION AND PLACE OF USE OF PUBLIC WATERS OF THE STATE OF NEVADA FOR QUASI-MUNICIPAL PURPOSES.

BY GARDNERVILLE RANCHOS GENERAL IMPROVEMENT DISTRICT FROM UNDERGROUND SOURCE HERETOFORE APPROPRIATED UNDER PERMITS 48759 & 48760

DOUGLAS COUNTY NEVADA

61731 60217 60216

3WR Mon Oct 10 10:06:36 1994 T.G.I.D. (B.A.B.)