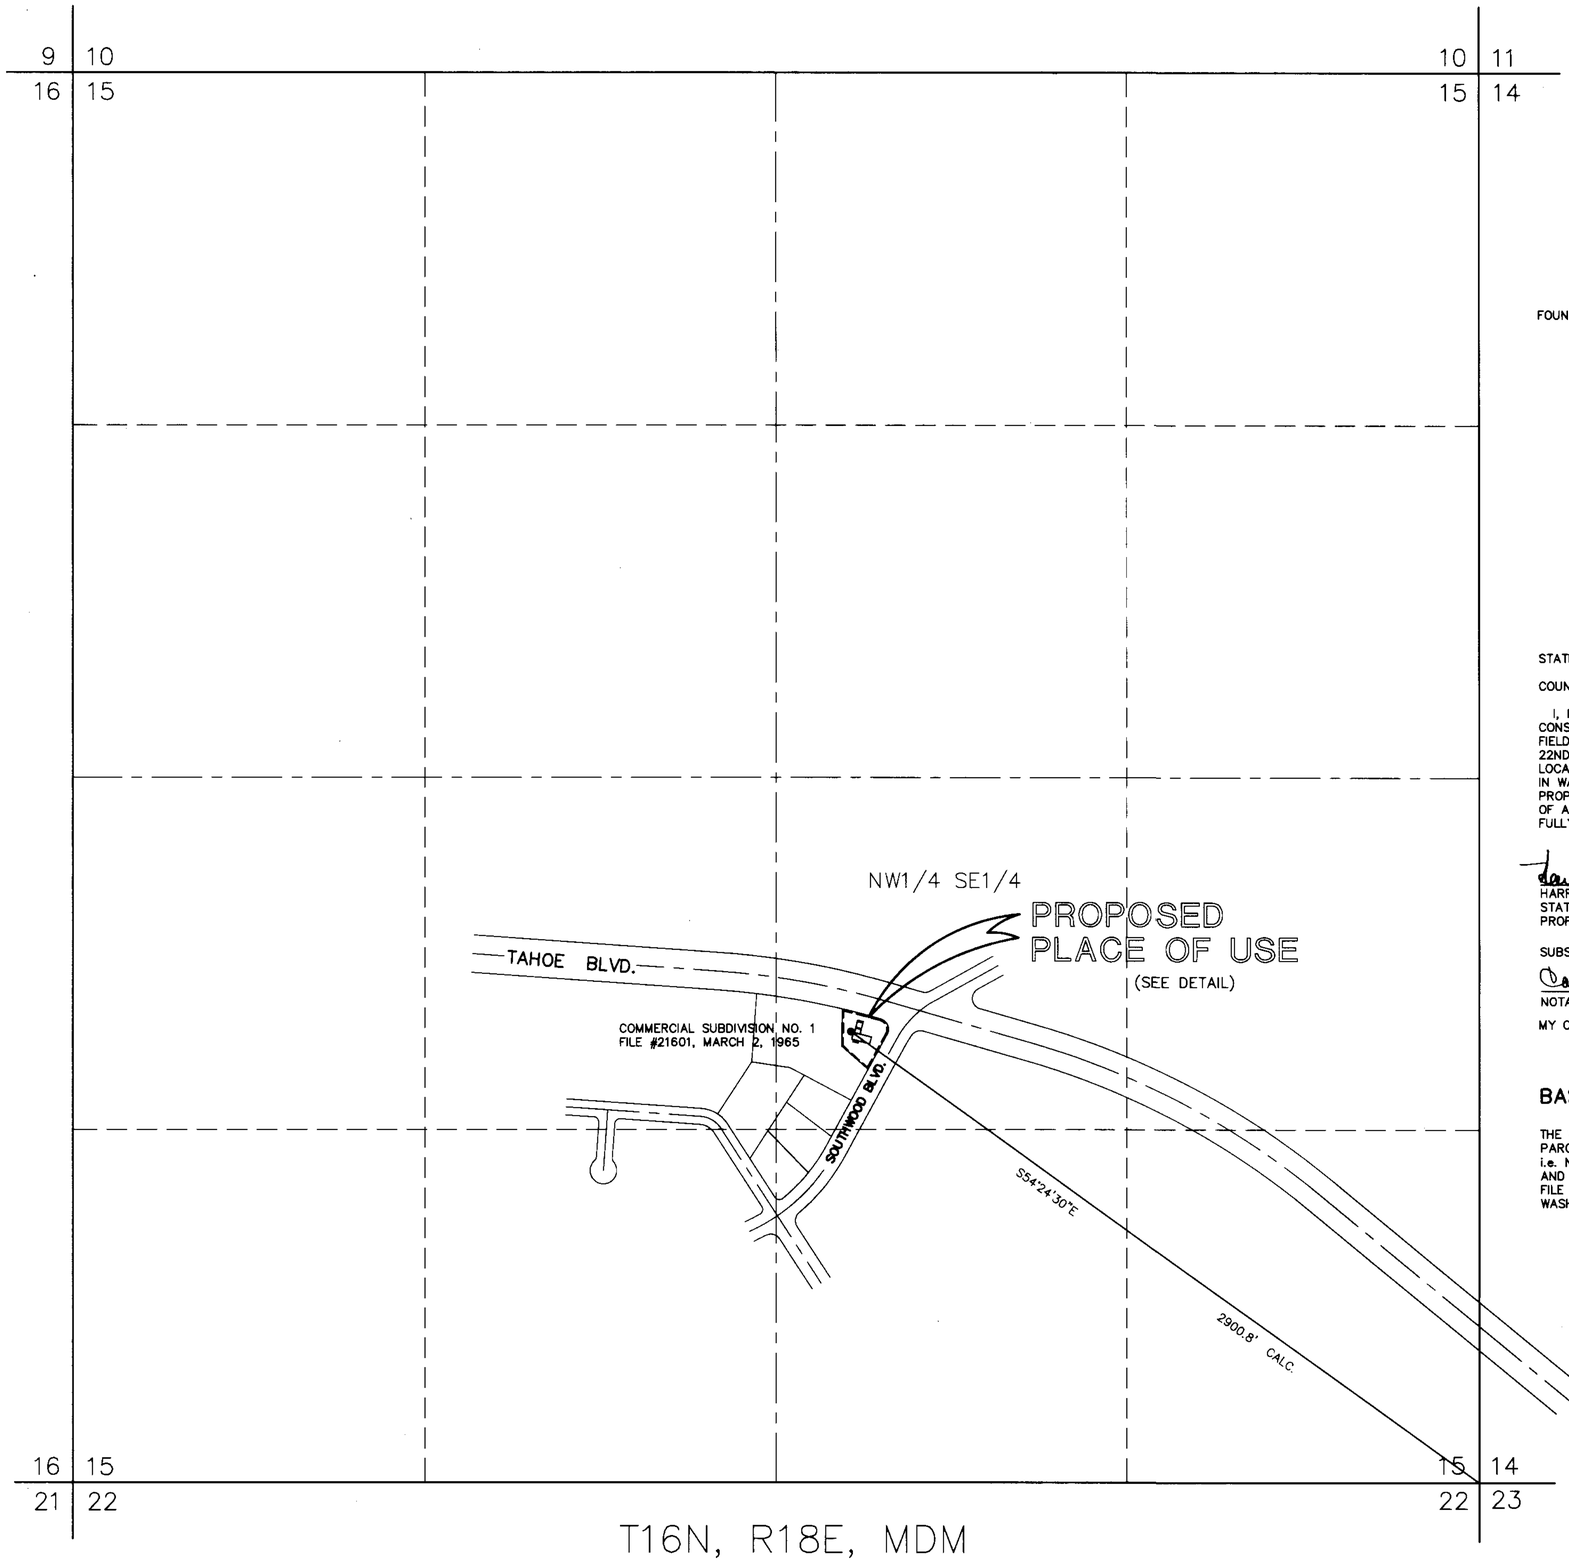

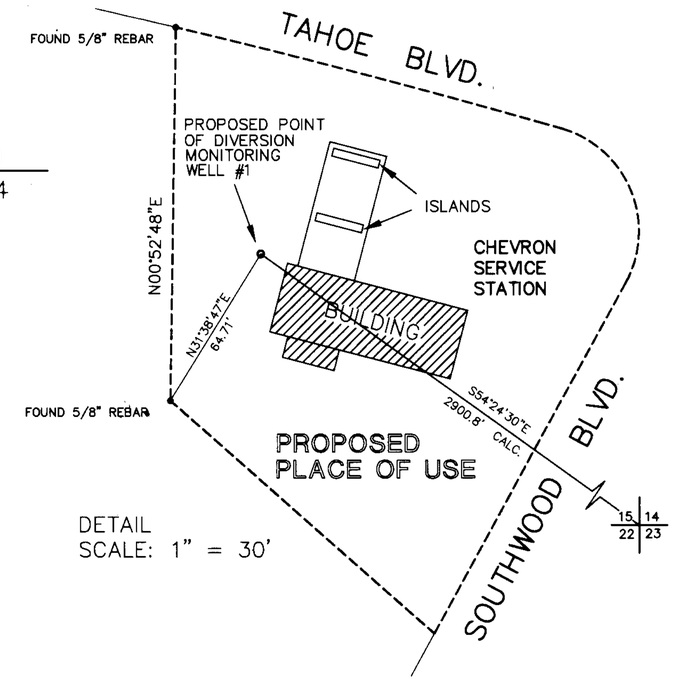

DETAIL
SCALE: 1" = 30'

STATE OF NEVADA
SS
COUNTY OF WASHOE

I, HARRY R. ERICSON, BEING FIRST DULY SWORN, DEPOSE AND SAY THAT THIS MAP, CONSISTING OF ONE SHEET, HAS BEEN CORRECTLY DRAWN TO THE DESIGNATED SCALE FROM FIELD NOTES OF A SURVEY MADE BY ME OR UNDER MY SUPERVISION AND DIRECTION ON THE 22ND DAY OF JUNE, 1994; THAT IT TRULY AND CORRECTLY REPRESENTS THE PROPOSED LOCATION AND EXTENT OF THE WORKS USED TO DIVERT WATER FROM AN UNDERGROUND SOURCE IN WASHOE COUNTY BY CHEVRON USA PRODUCTS CO. FOR COMMERCIAL PURPOSES; THAT THE PROPOSED POINT OF DIVERSION, THE LOCATION AND NAMES OF ALL OTHER WORKS, THE BOUNDARY OF ALL LANDS SHOWING BY 40-ACRE SUBDIVISIONS AND THE AREA PROPOSED TO BE SERVED ARE FULLY AND CORRECTLY DESIGNATED HEREON.

HARRY R. ERICSON
STATE WATER RIGHT SURVEYOR NO. 331
PROFESSIONAL LAND SURVEYOR NO. 1797

PROFESSIONAL LAND SURVEYOR STATE OF NEVADA 6/23/94 HARRY R. ERICSON No. 1797

SUBSCRIBED AND SWORN TO BEFORE ME THIS 23rd DAY OF June 1994.

NOTARY PUBLIC
MY COMMISSION EXPIRES: 6/25/95

CAROL ANN ADAMS
Notary Public - State of Nevada
Appointment Recorded in Washoe
MY APPOINTMENT EXPIRES

BASIS OF BEARINGS

THE WEST LINE OF ASSESSOR'S
PARCEL NO. 132-231-10
i.e. N00°52'48"E
AND COMMERCIAL SUBD. NO. 1
FILE NO. 21601, RECORDED MARCH 2, 1965
WASHOE COUNTY RECORDS

GRAPHIC SCALE
300 0 150 300 600 1200
(IN FEET)
1 inch = 300 ft.

60226 E

FILED
AUG 15 1994
STATE ENGINEER'S OFFICE

MAP TO ACCOMPANY APPLICATION TO APPROPRIATE WATER FOR COMMERCIAL PURPOSES BY CHEVRON USA PRODUCTS CO. FROM AN UNDERGROUND SOURCE IN WASHOE COUNTY, NEVADA

sea 950 INDUSTRIAL WAY
SPARKS, NEVADA

JOB NO. 2597-01-1
DATE JUNE 1994
DR.

DWG: C:\ADCADD\CIVIL\P\2597011\CHEVRON 6/22/94

60226 E