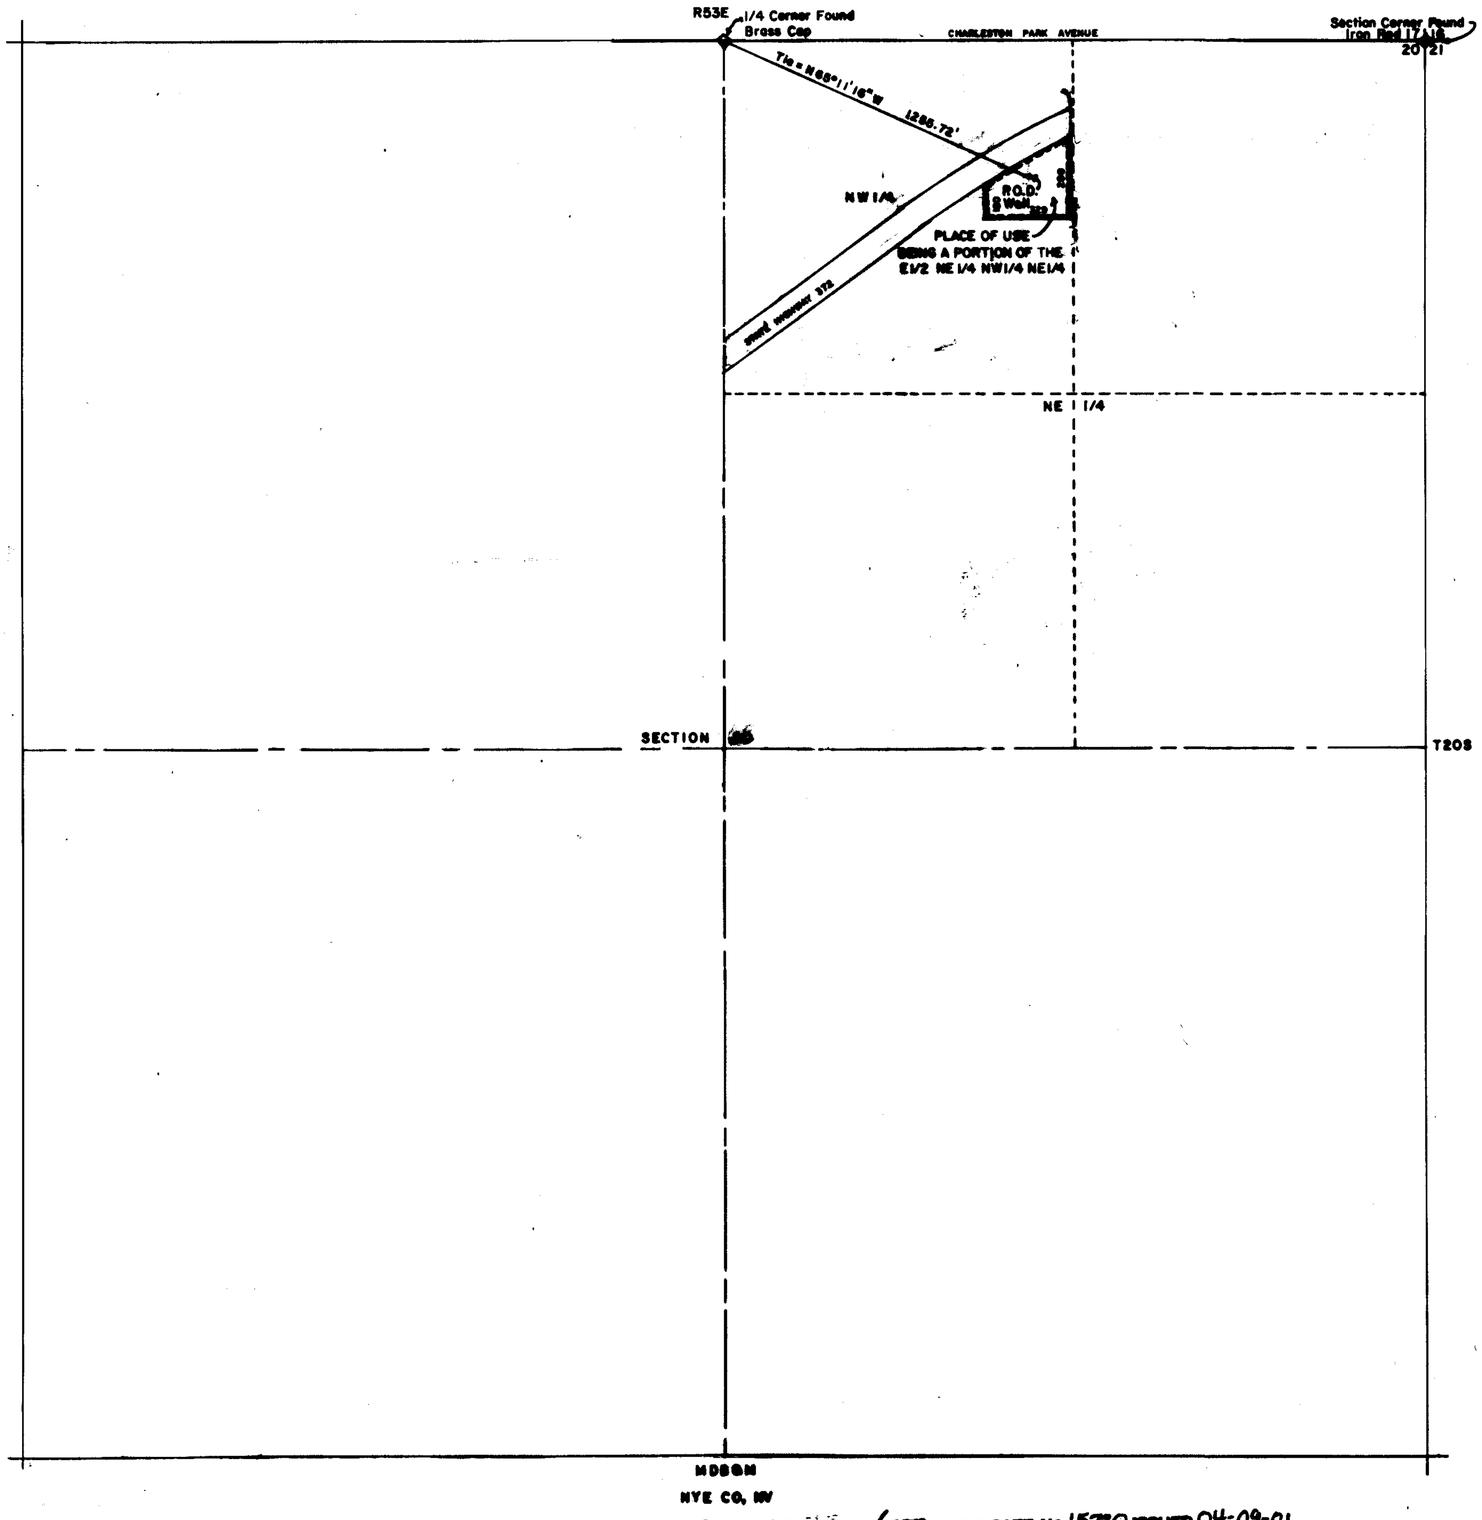

N

BASIS OF BEARING

N89° 15'15"W being the Section line between Section 17 and 20, T20S, R53E, MDB&M per Cal Vegas Rancho Unit E- File No. 34942, Nye County Records.

SURVEYORS STATEMENT

STATE OF NEVADA,)
) ss
COUNTY OF NYE)

I, CHARLES L. THOMSEN, being first duly sworn, depose and say this Map consisting of one sheet, has been drawn to the designated scale from field notes of a survey under my supervision and direction on July 16, 1994 ; that it truly and correctly represents the proposed location and extent of the works used to divert water from an underground source in NYE County by Donald E. Galuszka and Sharon K. Galuszka for commercial and domestic purposes. That the proposed point of diversion and the place of use is shown thereon. The place of use is marked by heavy dashed lines.

Charles L. Thomsen
STATE WATER RIGHT SURVEYOR

REGISTERED PROFESSIONAL ENGINEER - STATE OF NEVADA
CHARLES L. THOMSEN
CIVIL
No. 7384
7-16-1994

ACKNOWLEDGEMENT

STATE OF NEVADA)
) SS
COUNTY OF Nye)

Sworn to and subscribed to this 19th day of July, 1994

NOTARY PUBLIC

NOTARY PUBLIC
STATE OF NEVADA
County of Nye
Barbara J. Thompson
My Appointment Expires Dec. 1, 1996

Barbara J. Thompson

SCALE 1" = 300 feet

0 300 600 900 1200

FILED
JUL 21 1994
STATE ENGINEER'S OFFICE

STATE ENGINEERS OFFICE
94 JUL 21 AM 10:25

MAP

TO ACCOMPANY APPLICATION TO APPROPRIATE WATER FOR COMMERCIAL AND DOMESTIC PURPOSES BY DONALD E. GALUSZKA AND SHARON K. GALUSZKA

FROM UNDERGROUND SOURCES

Charles L. Thomsen

CERTIFICATE No. 15720 ISSUED 04-09-01