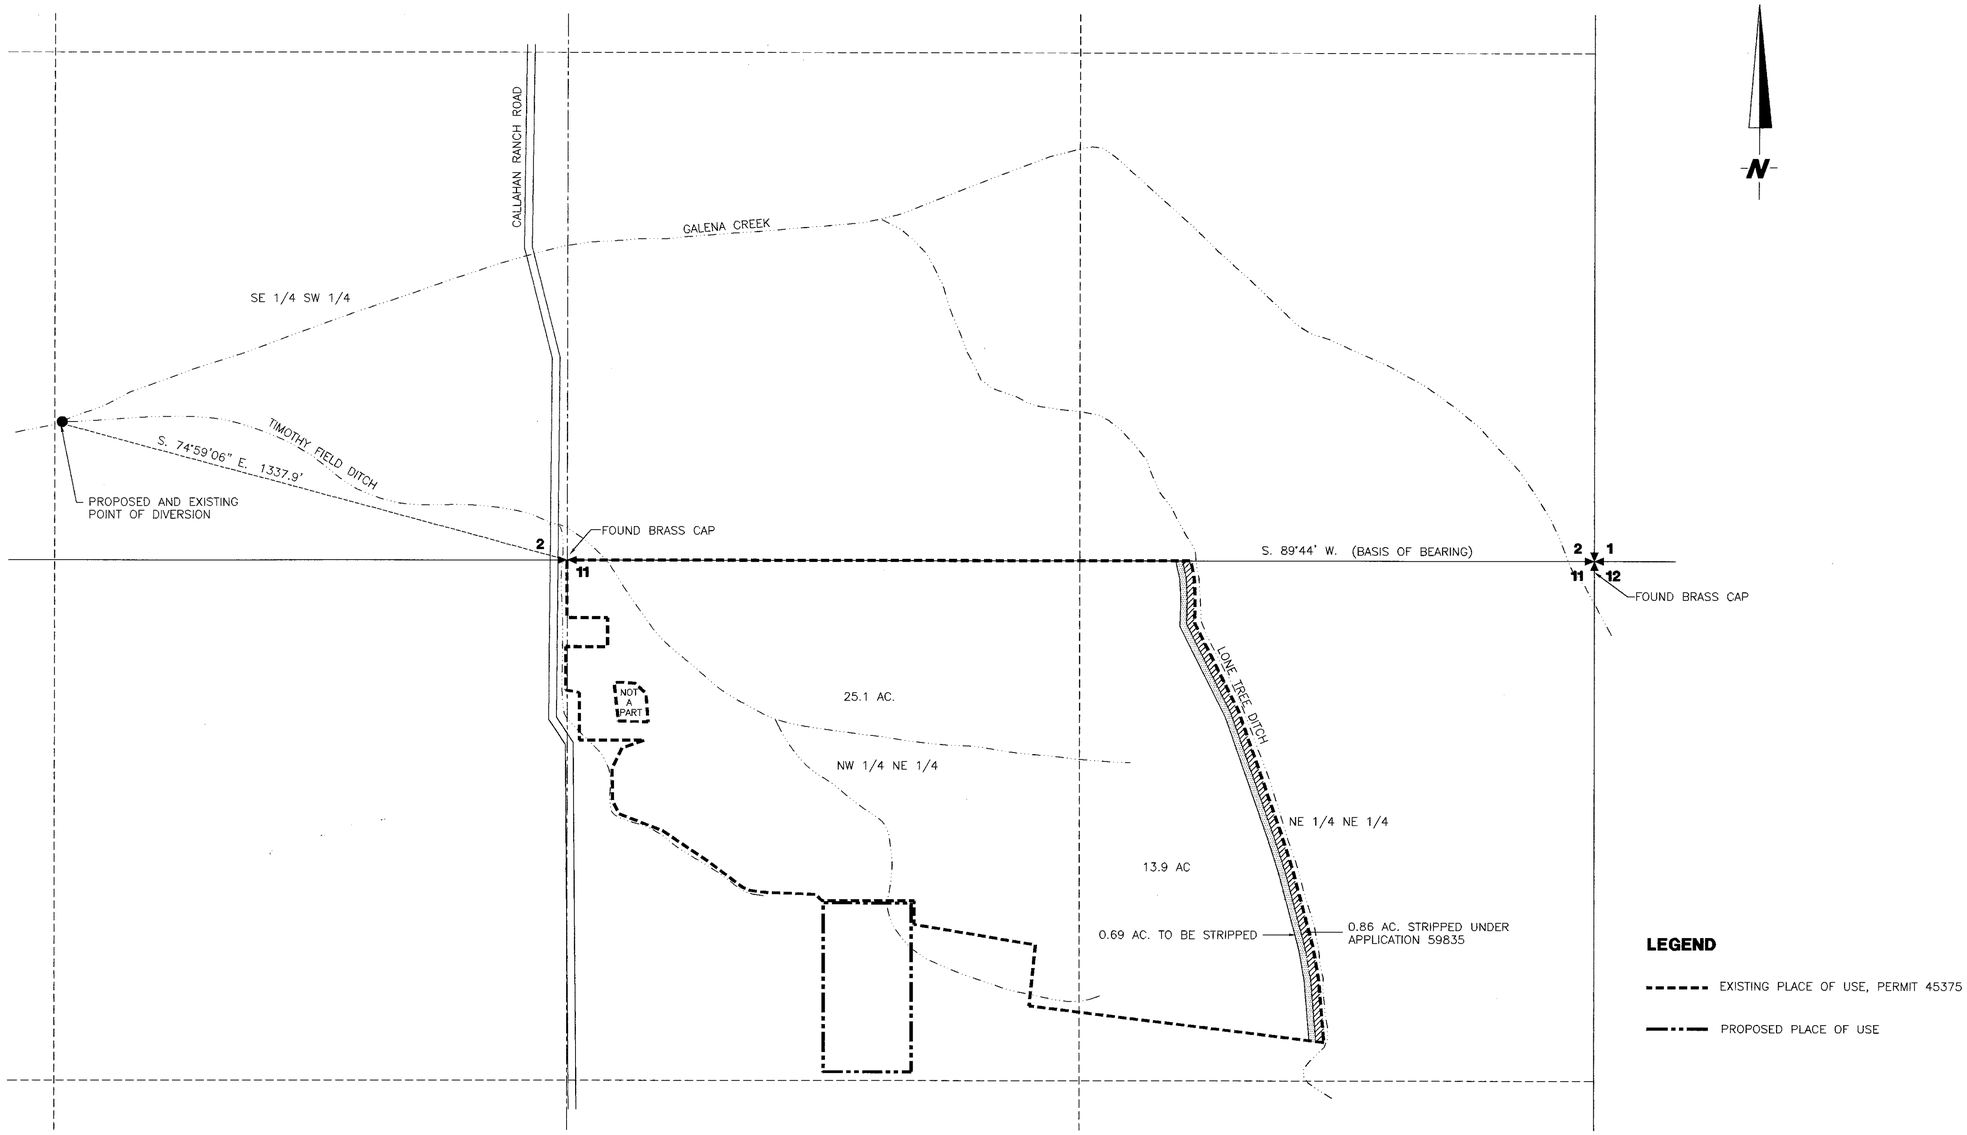

LEGEND

- - - - - - EXISTING PLACE OF USE, PERMIT 45375

—·—·— PROPOSED PLACE OF USE

0 200 400 600
FEET

SCALE: 1"=200'

STATE OF NEVADA
CARSON CITY **S.S.**

T.17 N., R.19 E., M.D.B.& M.

I, BRIAN A. RANDALL, BEING FIRST DULY SWORN, DEPOSE AND SAY THAT THIS MAP, CONSISTING OF ONE SHEET, HAS BEEN CORRECTLY DRAWN TO THE DESIGNATED SCALE, BASED ON RECORD INFORMATION ON FILE AT THE DIVISION OF WATER RESOURCES AND THE WASHOE COUNTY RECORDER'S OFFICE AND REVIEWED BY BE ON THE 3RD DAY OF OCTOBER, 1994, AND THE 20TH DAY OF JANUARY, 1995; THAT IT TRULY AND CORRECTLY REPRESENTS THE PROPOSED LOCATION AND THE EXTENT OF THE WORKS USED TO DIVERT WATER FROM GALENA GREEK (TIMOTHY CREEK DITCH) IN WASHOE COUNTY, NEVADA BY JAMES J. AND VIOLET JASMINE SLOANE FOR PURPOSES AS DECREED; THAT THE PROPOSED POINT OF DIVERSION AND THE BOUNDARY OF ALL LANDS SHOWING BY 40-ACRE SUBDIVISIONS THE AREAS WHERE THE WATER IS TO BE USED, ARE FULLY AND CORRECTLY DESIGNATED HEREON.

Brian A. Randall
STATE WATER RIGHT SURVEYOR NO. 605

1/26/95

SUBSCRIBED AND SWORN TO BEFORE ME THIS 26th DAY OF January, 1995.
NOTARY PUBLIC IN AND FOR CARSON CITY, NEVADA

Carol L Walton

BASIS OF BEARING:
BLM DEPENDANT RESURVEY AND COMPLETION SURVEY PLAT, DATED NOVEMBER 27, 1956.
(S.89°44'W.)

66944 A01 CERTIFICATE NO. 17117 ISSUED 12-15-08

60552 CERTIFICATE No. 15804 ISSUED 07-19-01

FILED
JAN 27 1995
STATE ENGINEER'S OFFICE

60552

MAP

TO ACCOMPANY APPLICATION TO CHANGE THE PLACE OF USE OF A PORTION OF PERMIT 45375, CERTIFICATE 11253 FOR PURPOSES AS DECREED BY

James J. and Violet Jasmine Sloane

FROM GALENA CREEK (TIMOTHY FIELD DITCH)
WASHOE COUNTY, NEVADA

ENGINEERING • PLANNING • RESOURCE MANAGEMENT
RESOURCE CONCEPTS, INC.
340 N. MINNESOTA STREET • CARSON CITY, NEVADA 89703-4152 • OFFICE:702-883-1600 • FAX:702-883-1656

REVISION	DATE

JOB NO.	94-101-01
DATE	9-22-94
DRAWN :	MLM/RBG
CHECKED:	

SHEET 1 OF 1

66944 6694360552