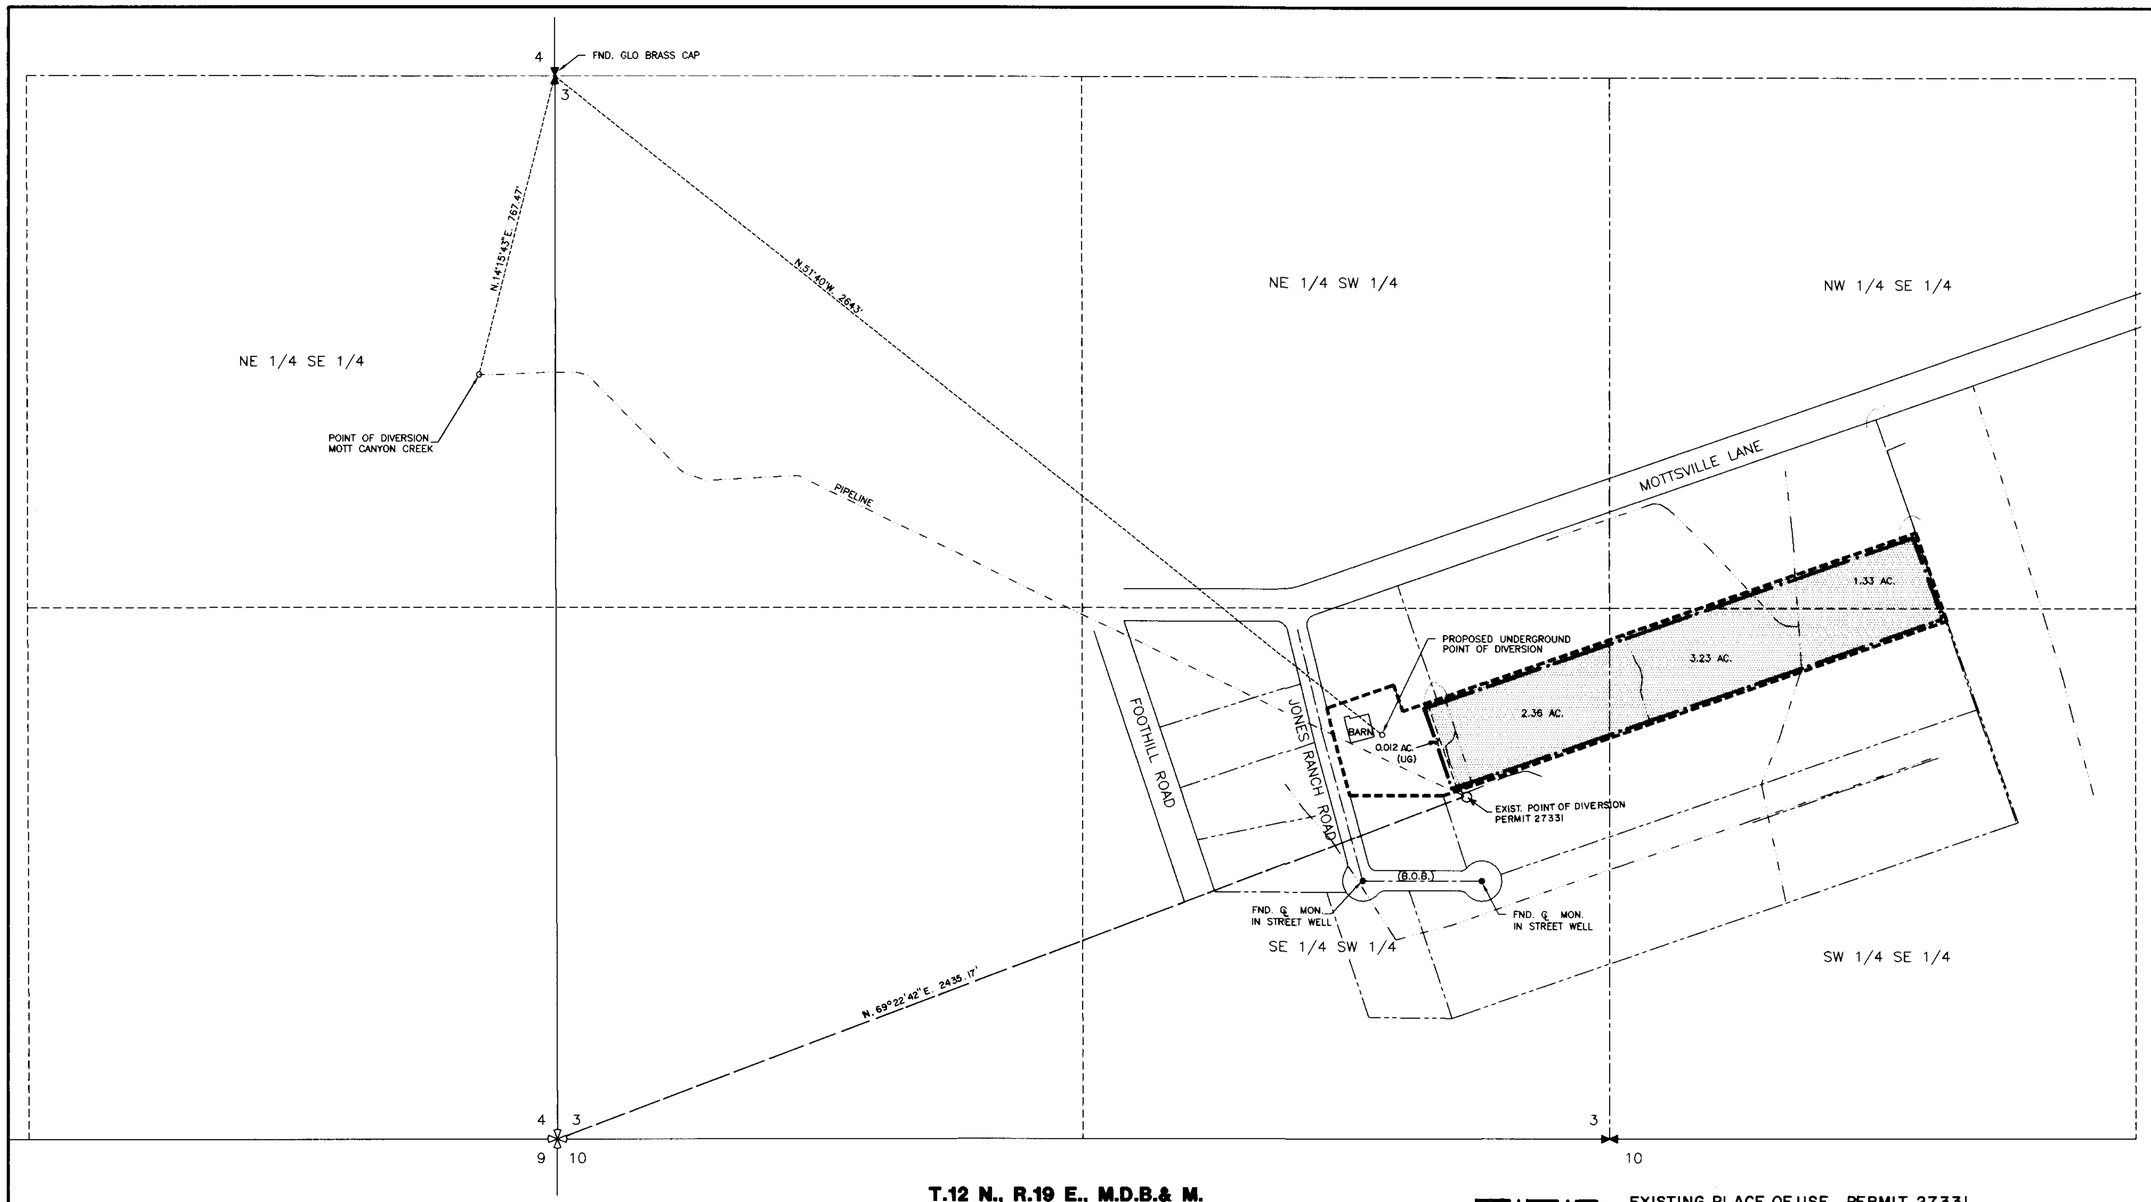

T.12 N., R.19 E., M.D.B.& M.

BASIS OF BEARING:

THE CENTERLINE OF JONES RANCH ROAD AS SHOWN ON THE JONES RANCH ACRES PLAT FILE NO. 34026 OF THE DOUGLAS COUNTY RECORDER'S OFFICE (N.89°59'00"W.)

CULTURAL MAP TABULATION

SECTION	SUBDIVISION	TOWNSHIP	RANGE	CULTIVATED ACREAGE	DESCRIPTION OF CULTURE	DATE OF FIRST CULTURE
3	SE 4 SW 4	T.12 N.	R.19 E.	2.36 AC.	NATIVE HAY & PASTURE	1852
3	SW 4 SE 4	T.12 N.	R.19 E.	3.23 AC.	NATIVE HAY & PASTURE	1852
3	NW 4 SE 4	T.12 N.	R.19 E.	1.33 AC.	NATIVE HAY & PASTURE	1852

NOTES:

1. THE PROPOSED PLACE OF USE TO BE LIMITED TO 6.932 ACRES WITHIN THE 8.378 ACRE AREA SHOWN.
2. PLEASE USE PROOF OF BENEFICIAL USE MAP ON FILE AT THE DIVISION OF WATER RESOURCES UNDER PERMIT 27331 TO SUPPORT THE EXISTING POINT OF DIVERSION **BASIS OF BEARING.**

EXISTING PLACE OF USE, PERMIT 27331 TO BE ADJUSTED (6.932 AC.)

PROPOSED PLACE OF USE FOR UNDERGROUND APPLICATION AND PROPERTY LINE FOR LOT 9 OF JONES RANCH ACRES, FILE NO. 34026 (8.378 ACRES.)

EXISTING DITCH

CULTIVATED AREA—MOTT CANYON CREEK

0 200 400 600
FEET
SCALE:1"=200'

N

STATE OF NEVADA
CARSON CITY **S.S.**

I, BRUCE R. SCOTT, BEING FIRST DULY SWORN DEPOSE AND SAY THAT THIS MAP, CONSISTING OF ONE SHEET, HAS BEEN CORRECTLY DRAWN TO THE DESIGNATED SCALE FROM RECORD INFORMATION AND FIELD NOTES OF SURVEYS MADE UNDER MY SUPERVISION ON THE 3RD DAY OF MARCH, 1993 AND THE 12TH DAY OF OCTOBER, 1994; THAT IT TRULY AND CORRECTLY REPRESENTS THE PROPOSED LOCATION AND EXTENT OF THE WORKS USED TO DIVERT WATER FROM MOTT CANYON CREEK AND AN UNDERGROUND SOURCE IN DOUGLAS COUNTY, NEVADA BY HONKANEN FAMILY TRUST, NORMAN E. AND MARIE A. HONKANEN, TRUSTEES, FOR IRRIGATION PURPOSES; THAT ALL OTHER WORKS OR STREAMS WHICH ARE CROSSED BY OR CONNECTED WITH SAID WORKS, AND THE BOUNDARY, AREA AND KIND OF CULTURE OF LANDS IRRIGATED, ARE CORRECTLY SHOWN AND DESIGNATED HEREON.

PROFESSIONAL LAND SURVEYOR 11/23/94 BRUCE R. SCOTT No.3576 STATE OF NEVADA

REVISED 1/17/95
BRS

Bruce R. Scott
STATE WATER RIGHT SURVEYOR NO. 427

SUBSCRIBED AND SWORN TO BEFORE ME THIS 23rd DAY OF November, 1994.
NOTARY PUBLIC IN AND FOR CARSON CITY, NEVADA

Carol L. Walton

CAROL L. WALTON
NOTARY PUBLIC NEVADA
Appt. Recorded in CARSON CITY
No. 92-1311 Exp. Nov. 6, 1996

FILED
JAN 27 1995
STATE ENGINEER'S OFFICE

MAP

TO ACCOMPANY PROOF OF APPROPRIATION FOR IRRIGATION PURPOSES AND APPLICATION TO CHANGE THE POINT OF DIVERSION AND PLACE OF USE OF A PORTION OF PERMIT 27331, CERTIFICATE 9514
BY

HONKANEN FAMILY TRUST,
NORMAN E. & MARIE A. HONKANEN,
TRUSTEES

FROM MOTT CANYON CREEK AND AN UNDERGROUND SOURCE IN DOUGLAS COUNTY, NEVADA

ENGINEERING • PLANNING • RESOURCE MANAGEMENT
RESOURCE CONCEPTS, INC.
340 N. MINNESOTA STREET • CARSON CITY, NEVADA 89703-4152 • OFFICE:702-883-1600 • FAX:702-883-1656

DATE
REVISION

JOB NO. 94-138-01
DATE 11-22-94
DRAWN : MLM
CHECKED: CLW

SHEET 1 OF 1

09263 6340906831 60678