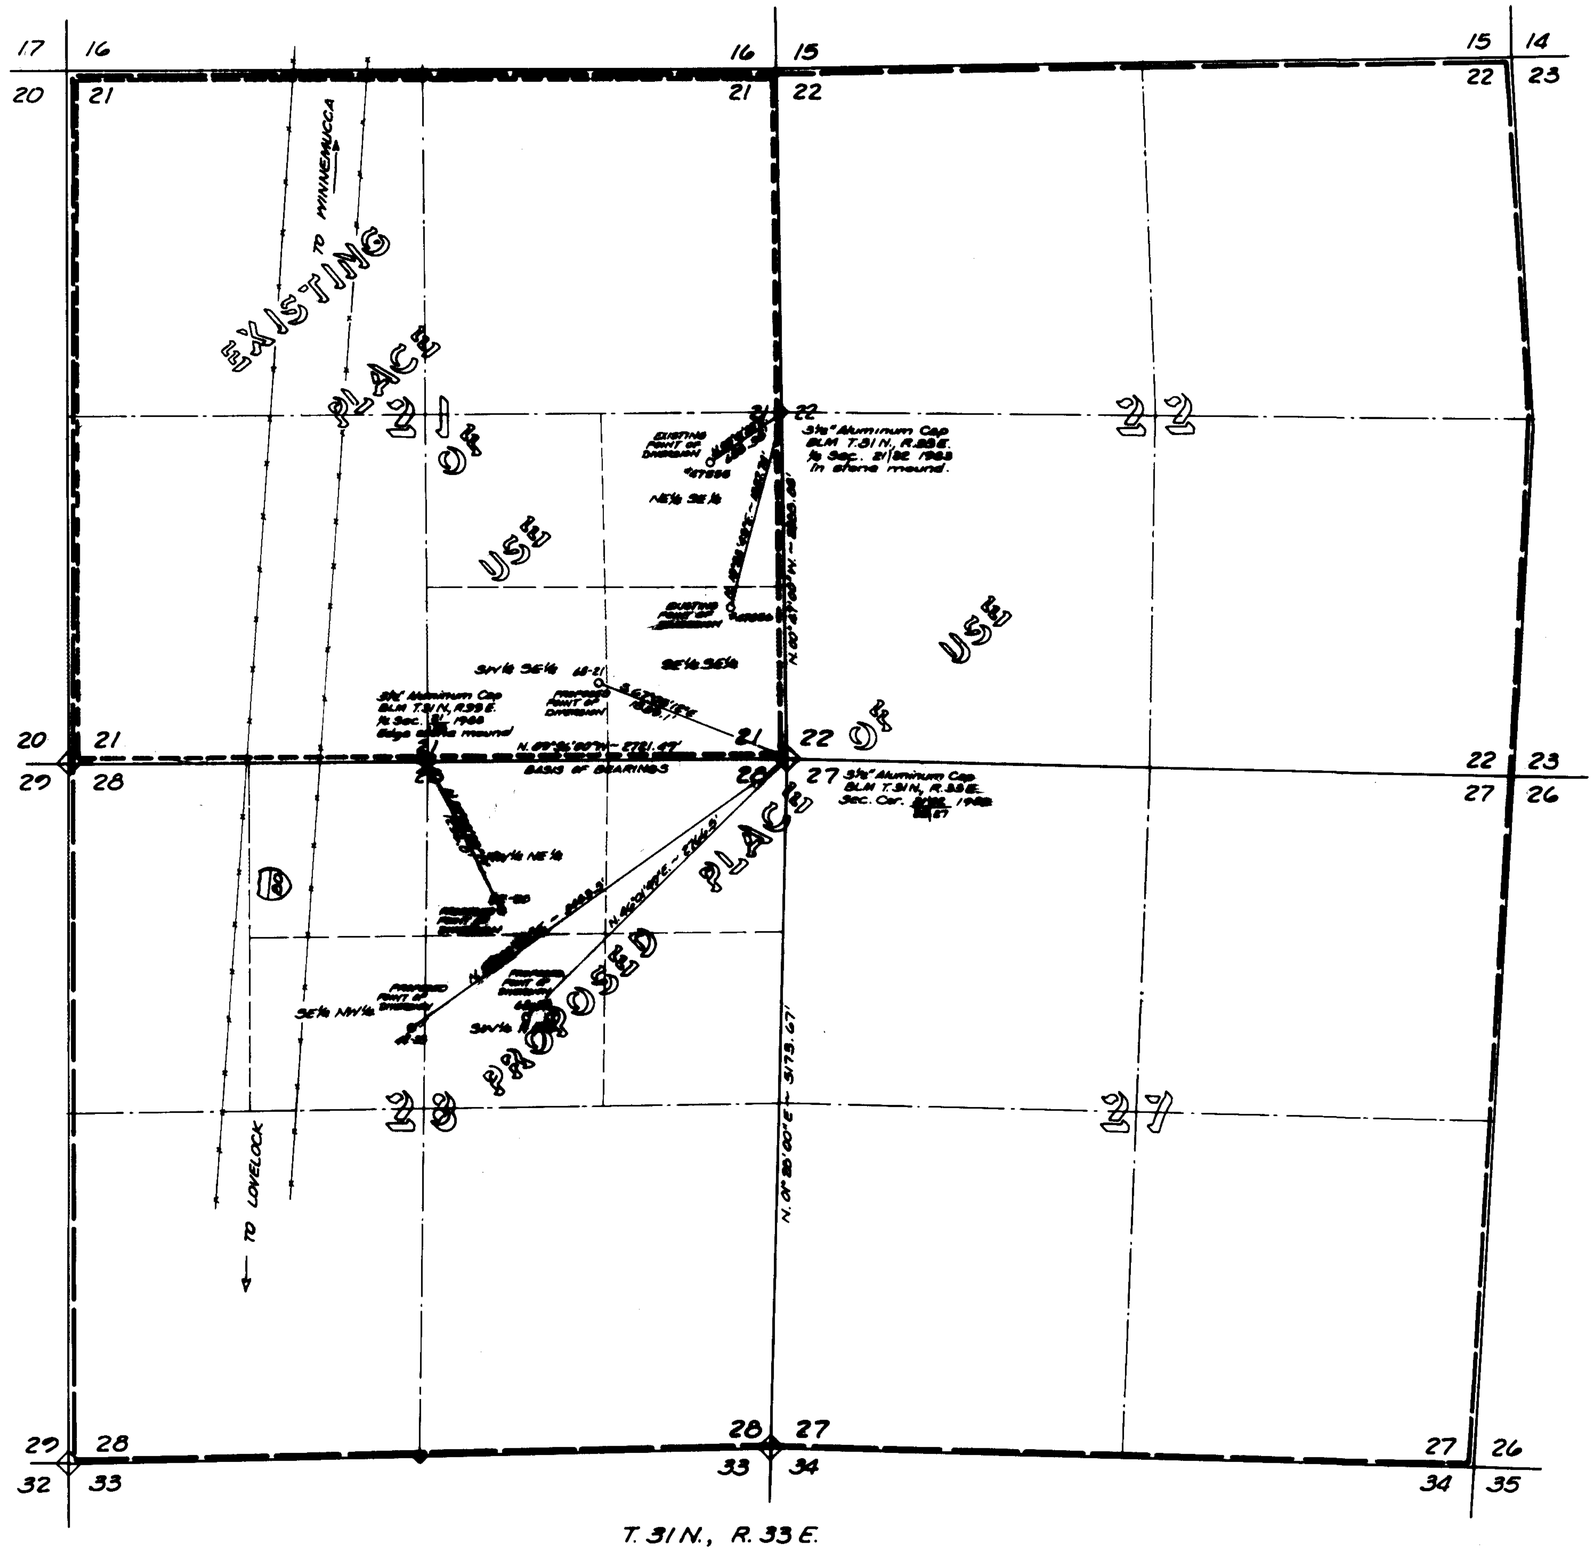

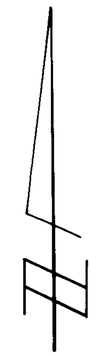

BASIS OF BEARINGS:
North Line of NE¼ Section 28,
T.31 N., R.33 E., MDM
Bears N.89°56'00"W.

STATE OF NEVADA
COUNTY OF WASHOE } SS

I, Harry R. Ericson, being first duly sworn, depose and say that this map, consisting of one sheet, has been correctly drawn to the designated scale from field notes of a survey made by me, or under my supervision and direction on the 14th day of December 1984, that it truly and correctly represents the extent and location of the place of use and point of diversion of water heretofore appropriated under Permit Numbers 47886 and 47888 from an underground source in Pershing County by Rye Patch Limited Partnership for industrial and domestic purposes; that the proposed points of diversion, proposed place of use, existing point of diversion, existing place of use, the locations and names of all other works, the boundary of all lands showing by 40-acre subdivisions, and the areas proposed to be served, are fully and correctly designated hereon.

HARRY R. ERICSON
STATE WATER RIGHT SURVEYOR NO. 332
PROFESSIONAL LAND SURVEYOR NO. 1797

STATE OF NEVADA PROFESSIONAL LAND SURVEYOR 12/21/84 HARRY R ERICSON 1797

Subscribed and sworn to before me this 21 day of December, 1984.

NOTARY PUBLIC

JUDI YOUNG
Notary Public - State of Nevada
Appointment Recorded in Washoe County
No: 84-1-2 - Expires Sept. 30, 1986

600 0 600 1200 1800
Scale: 1" = 600'

(S) 60881, 60882, 60883, 60884

FILED
JAN 31 1995
STATE ENGINEER'S OFFICE

STATE ENGINEER
'95 JAN 31 P2:23

MAP TO ACCOMPANY APPLICATIONS TO CHANGE POINT OF DIVERSION AND PLACE OF USE OF WATER HERETOFORE APPROPRIATED UNDER PERMIT NUMBERS 47886 AND 47888 FOR INDUSTRIAL AND DOMESTIC PURPOSES BY RYE PATCH LIMITED PARTNERSHIP FROM AN UNDERGROUND SOURCE IN PERSHING COUNTY, NEVADA

sea
950 INDUSTRIAL WAY
SPARKS, NEVADA

JOB NO. 1884-10-1
DATE Dec. 1984
DR. C.H.M.

60884 60883 60882 60881