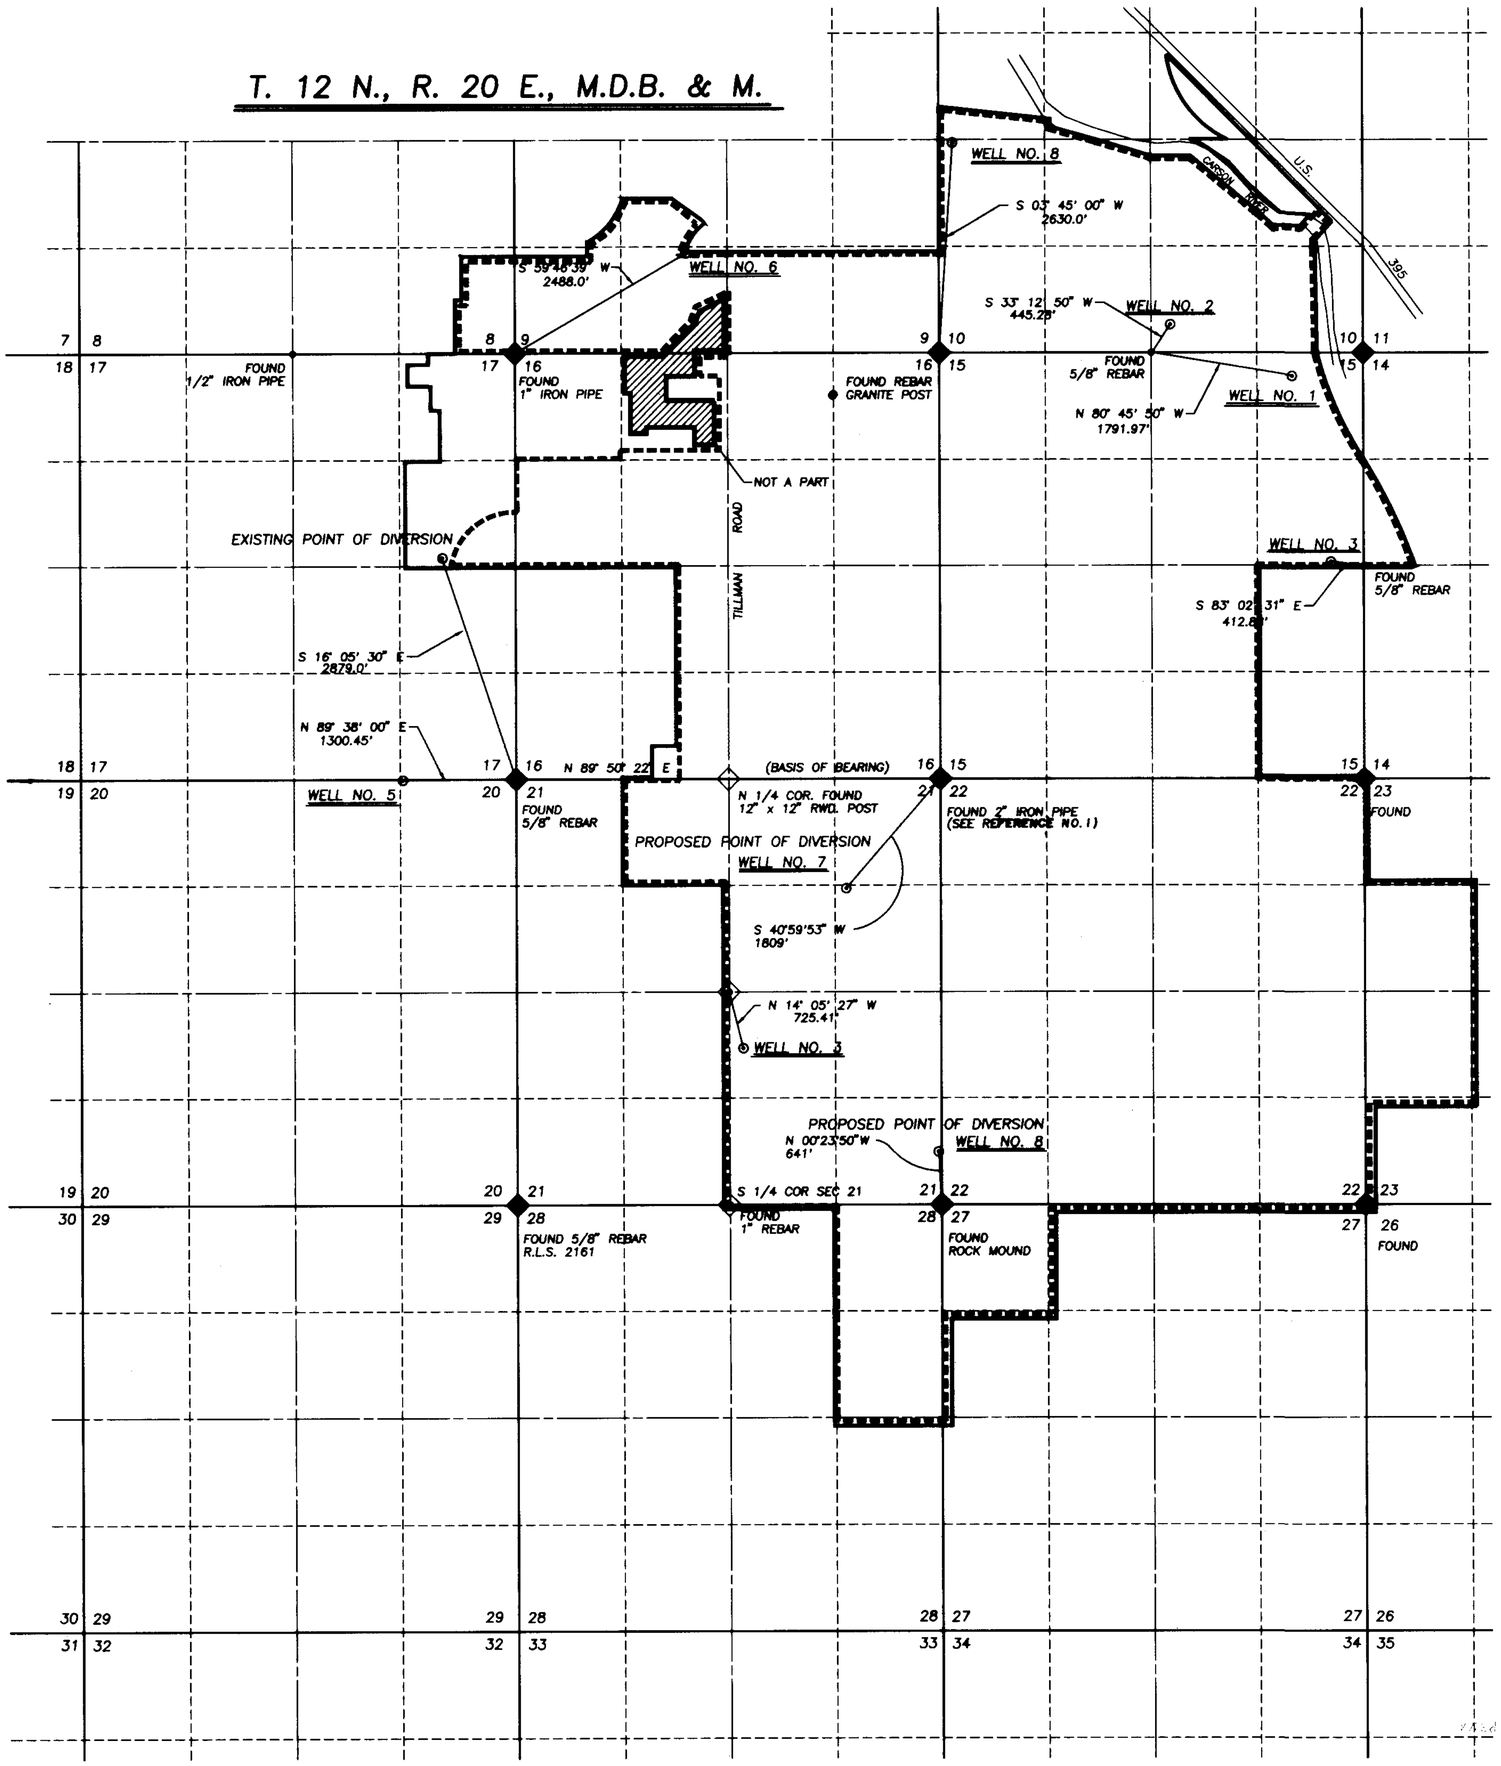

STATE OF NEVADA }
COUNTY OF CARSON CITY } S.S.

I, ROBERT F. LAUDER, BEING FIRST DULY SWORN, DEPOSE AND SAY THAT THIS MAP, CONSISTING OF ONE (1) SHEET HAS BEEN CORRECTLY DRAWN TO THE DESIGNATED SCALE FROM RECORDS FILED IN THE OFFICE OF THE STATE ENGINEER AND FROM FIELD NOTES MADE BY ME OR UNDER MY DIRECTION ON THE 31st DAY OF January, 1995; THAT IT TRULY AND CORRECTLY REPRESENTS THE PROPOSED LOCATION AND EXTENT OF THE WORKS USED TO DIVERT WATER FROM UNDERGROUND SOURCES, IN DOUGLAS COUNTY, FOR QUASI-MUNICIPAL PURPOSES, THAT THE PROPOSED POINT OF DIVERSION, THE APPROXIMATE LOCATION AND SIZE OF THE DIVERTING CHANNEL, ALL RESERVOIRS AND BASINS, THE LOCATIONS AND NAMES OF ALL OTHER WORKS, AND THE BOUNDARY OF ALL LANDS, SHOWING BY 40 ACRE SUBDIVISION THE AREAS TO BE PLACED TO BENEFICIAL USE ARE FULLY AND CORRECTLY DESIGNATED THEREON.

ROBERT F. LAUDER, S.W.R.S. NO. 7[illegible]

PROFESSIONAL ENGINEER STATE OF NEVADA ROBERT F. LAUDER CIVIL No. 6801

SUBSCRIBED AND SWORN TO BEFORE ME THIS 31 DAY OF January, 1995
NOTARY PUBLIC IN AND FOR CARSON CITY, NEVADA

Lisa Marlene Dyer

LISA MARLENE DYER
NOTARY PUBLIC - NEVADA
Appt. Recorded in CARSON CITY
My Appt. Exp. May 20, 1998

BASIS of BEARING

NORTH BOUNDARY OF SECTION 21 AS SHOWN ON MAP NO. 48330 FILED WITH DOUGLAS COUNTY RECORDERS OFFICE.

LEGEND :

EXISTING PLACE OF USE

PROPOSED PLACE OF USE

REFERENCES:

1. GARDNERVILLE RANCHOS UNIT NO. 6 FINAL MAP, INSTRUMENT NO. 66512, BOOK 573, PAGE 1026, DOUGLAS COUNTY OFFICIAL RECORDS.

1000 0 1000 2000 3000
SCALE: 1" = 1000'

(S)

60887, 60888

FILED
JAN 31 1995
STATE ENGINEER'S OFFICE

MAP TO ACCOMPANY APPLICATIONS TO CHANGE THE POINT OF DIVERSION AND PLACE OF USE OF PUBLIC WATERS OF THE STATE OF NEVADA FOR QUASI-MUNICIPAL PURPOSES.

BY GARDNERVILLE RANCHOS GENERAL IMPROVEMENT DISTRICT FROM UNDERGROUND SOURCE HERETOFORE APPROPRIATED UNDER PERMIT 48750

DOUGLAS COUNTY NEVADA

& ASSOCIATES, INC.
Civil Engineers • Surveyors • Material Testing
600 E. Graves Ln., Carson City, NV 89706 (702) 885-7077
JOB NO. 2893.018 DWG NO. 2893WR

60888 60887