WITHIN THE NE 1/4 SW 1/4 OF SECTION 7, T.22N., R.22E., M.D.M., THE SE1/4 SW1/4 & THE SW1/4 SE1/4 OF SECTION 12 AND THE NW1/4 NW1/4 & THE NE1/4 NW1/4 OF SECTION 13, T.22N., R.21E., M.D.M.

STATE OF NEVADA
COUNTY OF WASHOE } SS

I, George G. Lindesmith, being first duly sworn, depose and say that this map consisting of one sheet, has been correctly drawn to the designated scale from notes of a survey conducted under my supervision, between January 1 and February 1, 1995, and the record information listed, and that it correctly represents the proposed location and extent of works to divert water from an underground source within Washoe County, Nevada, by Rocknell International Corporation, Rocketdyne Division, for Environmental purposes.

George G. Lindesmith
State Water-Right Surveyor No. 704

PROFESSIONAL LAND SURVEYOR STATE OF NEVADA GEORGE G. LINDESMITH No 6306 2-10-95

Subscribed and sworn to before me on this 10 day of February, 1995.

Rae Ann Loving
Rae Ann Loving
Notary Public

RAE ANN LOVING
Notary Public - State of Nevada
Appointment Recorded in Washoe County
MY APPOINTMENT EXPIRES APR. 21, 1997

WELL TIES TO THE S1/4 CORNER OF SECTION 12

WELL	BEARING	DISTANCE
DEX-2	N78°24'09"E	2282.80'
DEX-3	N78°01'59"E	1989.10'
DEX-4	N77°07'52"E	1848.52'
DEX-5	N80°07'59"E	1889.70'
DEX-6	N82°34'57"E	1771.64'
DEX-7	N84°06'46"E	1066.28'
DEX-8	N88°54'07"E	848.48'
DEX-9	S89°58'12"E	822.44'
DEX-10	S69°18'37"E	789.44'
DEX-11	S48°39'50"E	611.20'
DEX-12	S18°56'44"E	487.98'
DEX-13	S21°06'24"W	540.44'

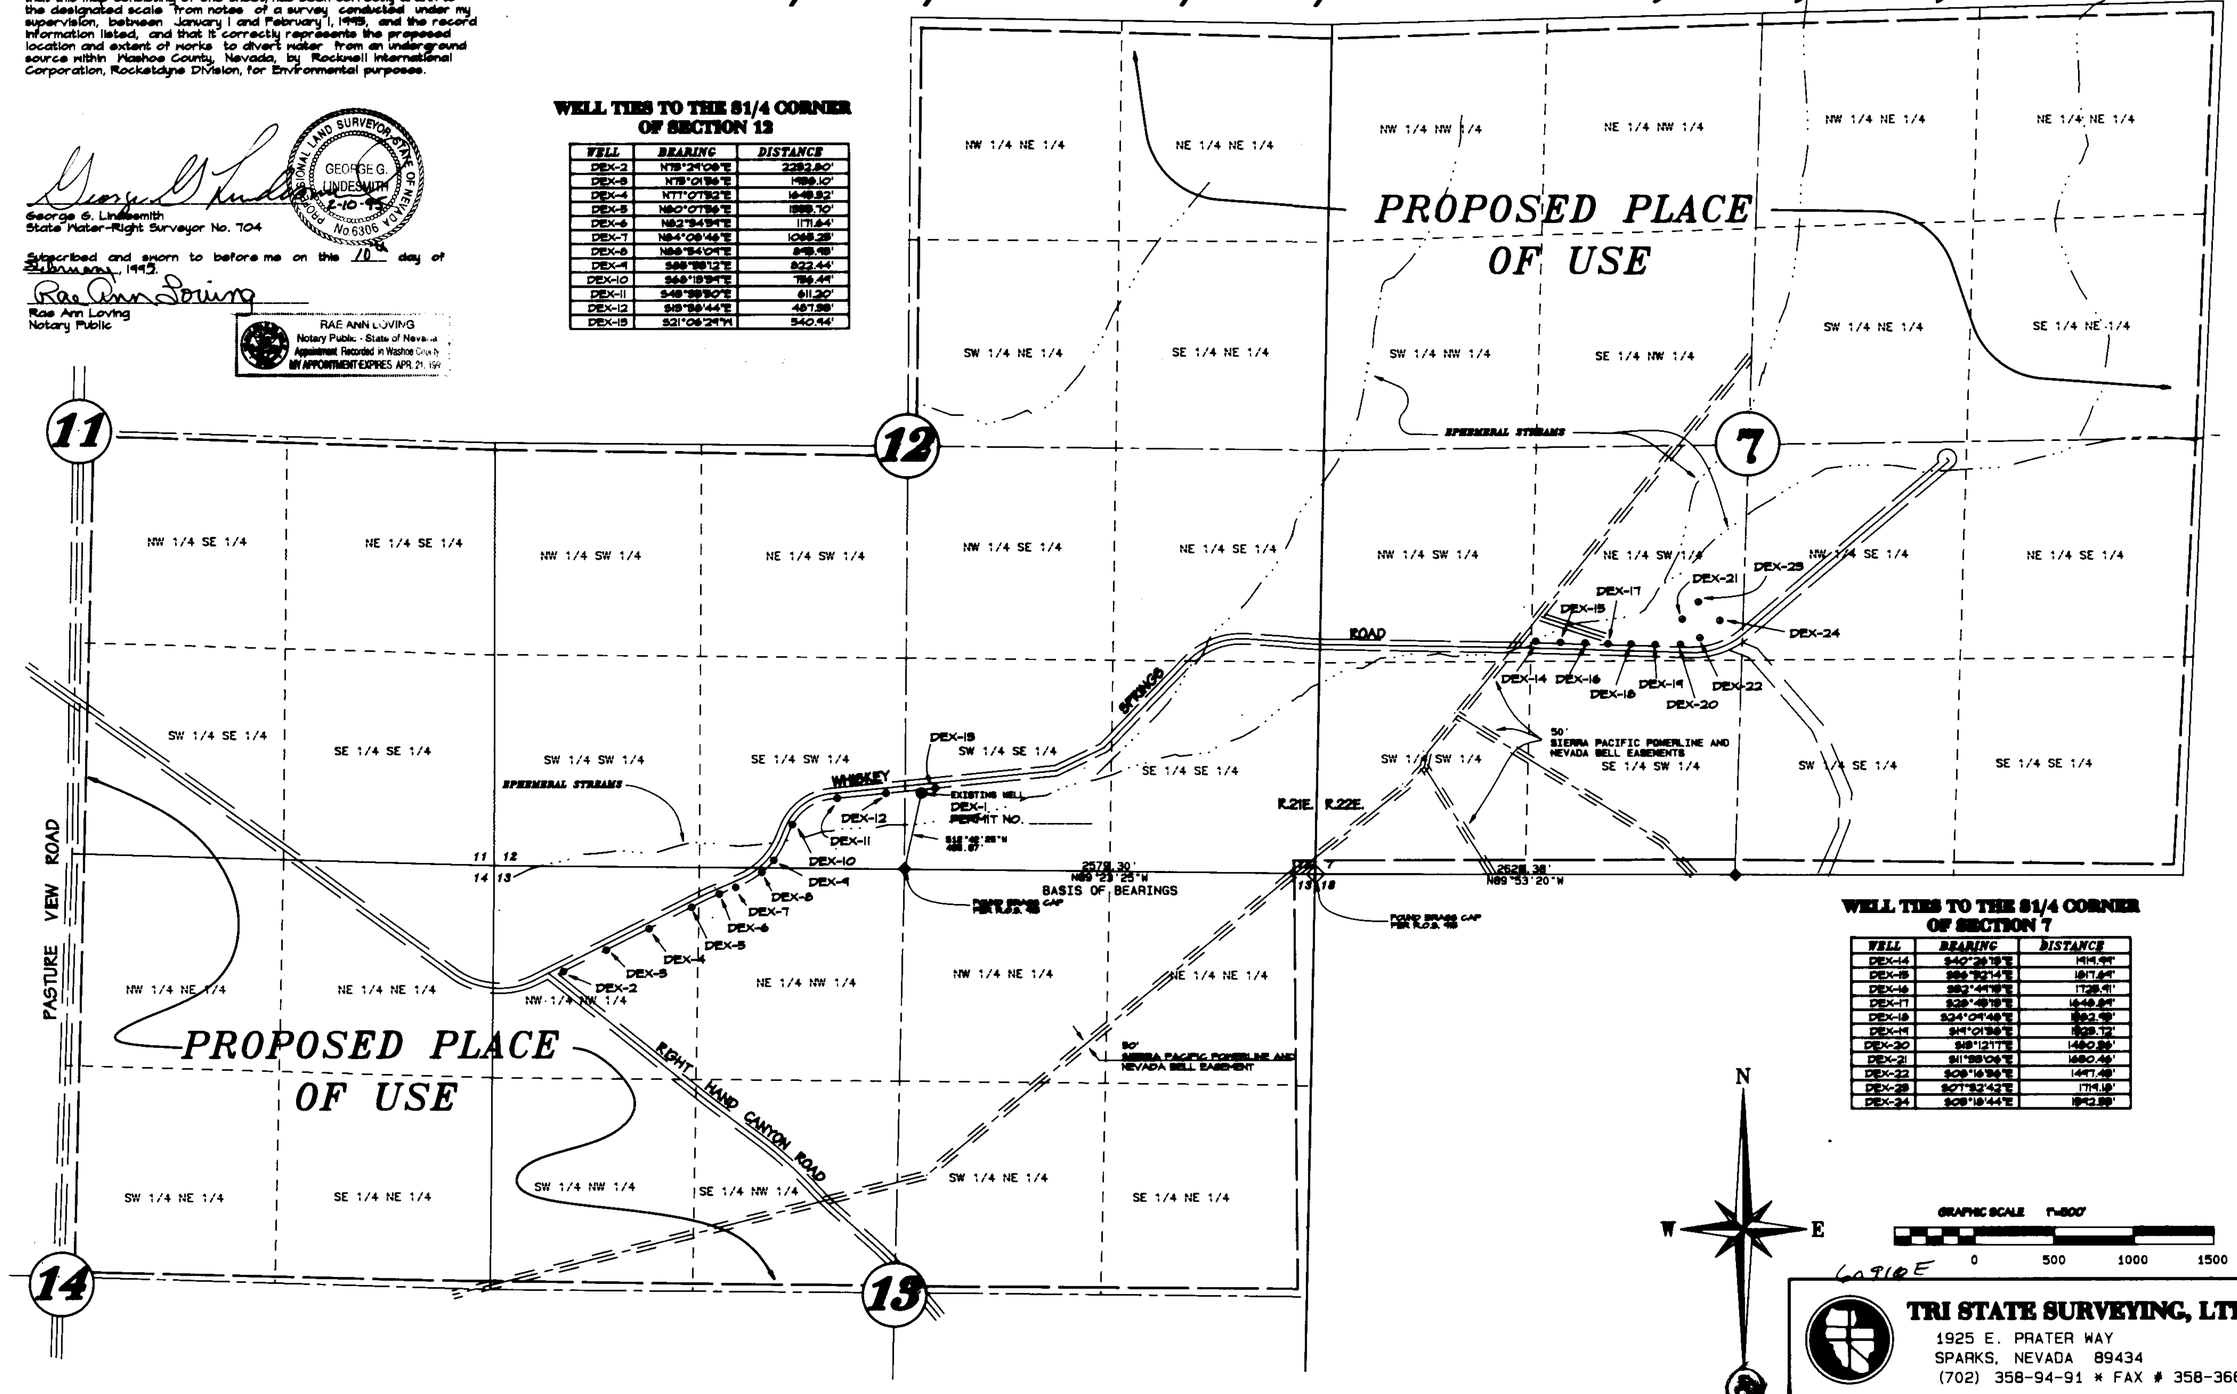

WELL TIES TO THE S1/4 CORNER OF SECTION 7

WELL	BEARING	DISTANCE
DEX-14	S40°26'19"E	1414.94'
DEX-15	S66°52'14"E	1817.64'
DEX-16	S62°44'19"E	1728.41'
DEX-17	S28°49'19"E	1640.84'
DEX-18	S24°04'46"E	1862.49'
DEX-19	S41°01'36"E	1929.72'
DEX-20	S49°12'11"E	1480.86'
DEX-21	S11°58'06"E	1680.46'
DEX-22	S09°16'36"E	1447.48'
DEX-23	S07°32'42"E	1714.18'
DEX-24	S09°19'44"E	1842.89'

60916E

TRI STATE SURVEYING, LTD
1925 E. PRATER WAY
SPARKS, NEVADA 89434
(702) 358-94-91 * FAX # 358-3664

MAP TO ACCOMPANY
APPLICATIONS TO APPROPRIATE WATER
FOR ENVIROMENTAL PURPOSES
BY

ROCKWELL INTERNATIONAL CORPORATION, ROCKETDYNE DIVISION

FROM UNDERGROUND SOURCES
WITHIN THE NE 1/4 SW 1/4 OF SECTION 7, T.22N., R.22E., M.D.M.,
THE SE1/4 SW1/4 & THE SW1/4 SE1/4 OF SECTION 12 AND
THE NW1/4 NW1/4 & THE NE1/4 NW1/4 OF SECTION 13, T.22N., R.21E., M.D.M.

WASHOE COUNTY, JOB # 90123.03 NEVADA

BASIS OF BEARINGS

Identical to Record of Survey Map No. 915, File 388410 in the Official Records of Washoe County, Nevada, and was determined from the monuments shown as found.

REFERENCES

1. Record of Survey Map No. 915, File No. 388410 in the Official Records of Washoe County, Nevada.
2. Record of Survey Map No. 1021, File No. 484205 in the Official Records of Washoe County, Nevada.
3. Record of Survey Map No. 1205, File No. 546446 in the Official Records of Washoe County, Nevada.
4. Record of Survey Map No. 916, File No. 388411 in the Official Records of Washoe County, Nevada.

STATE ENGINEER'S USE

FILED
FEB 10 1995
STATE ENGINEER'S OFFICE

STATE ENGINEER
95 FEB 10 P4:44

60916 E