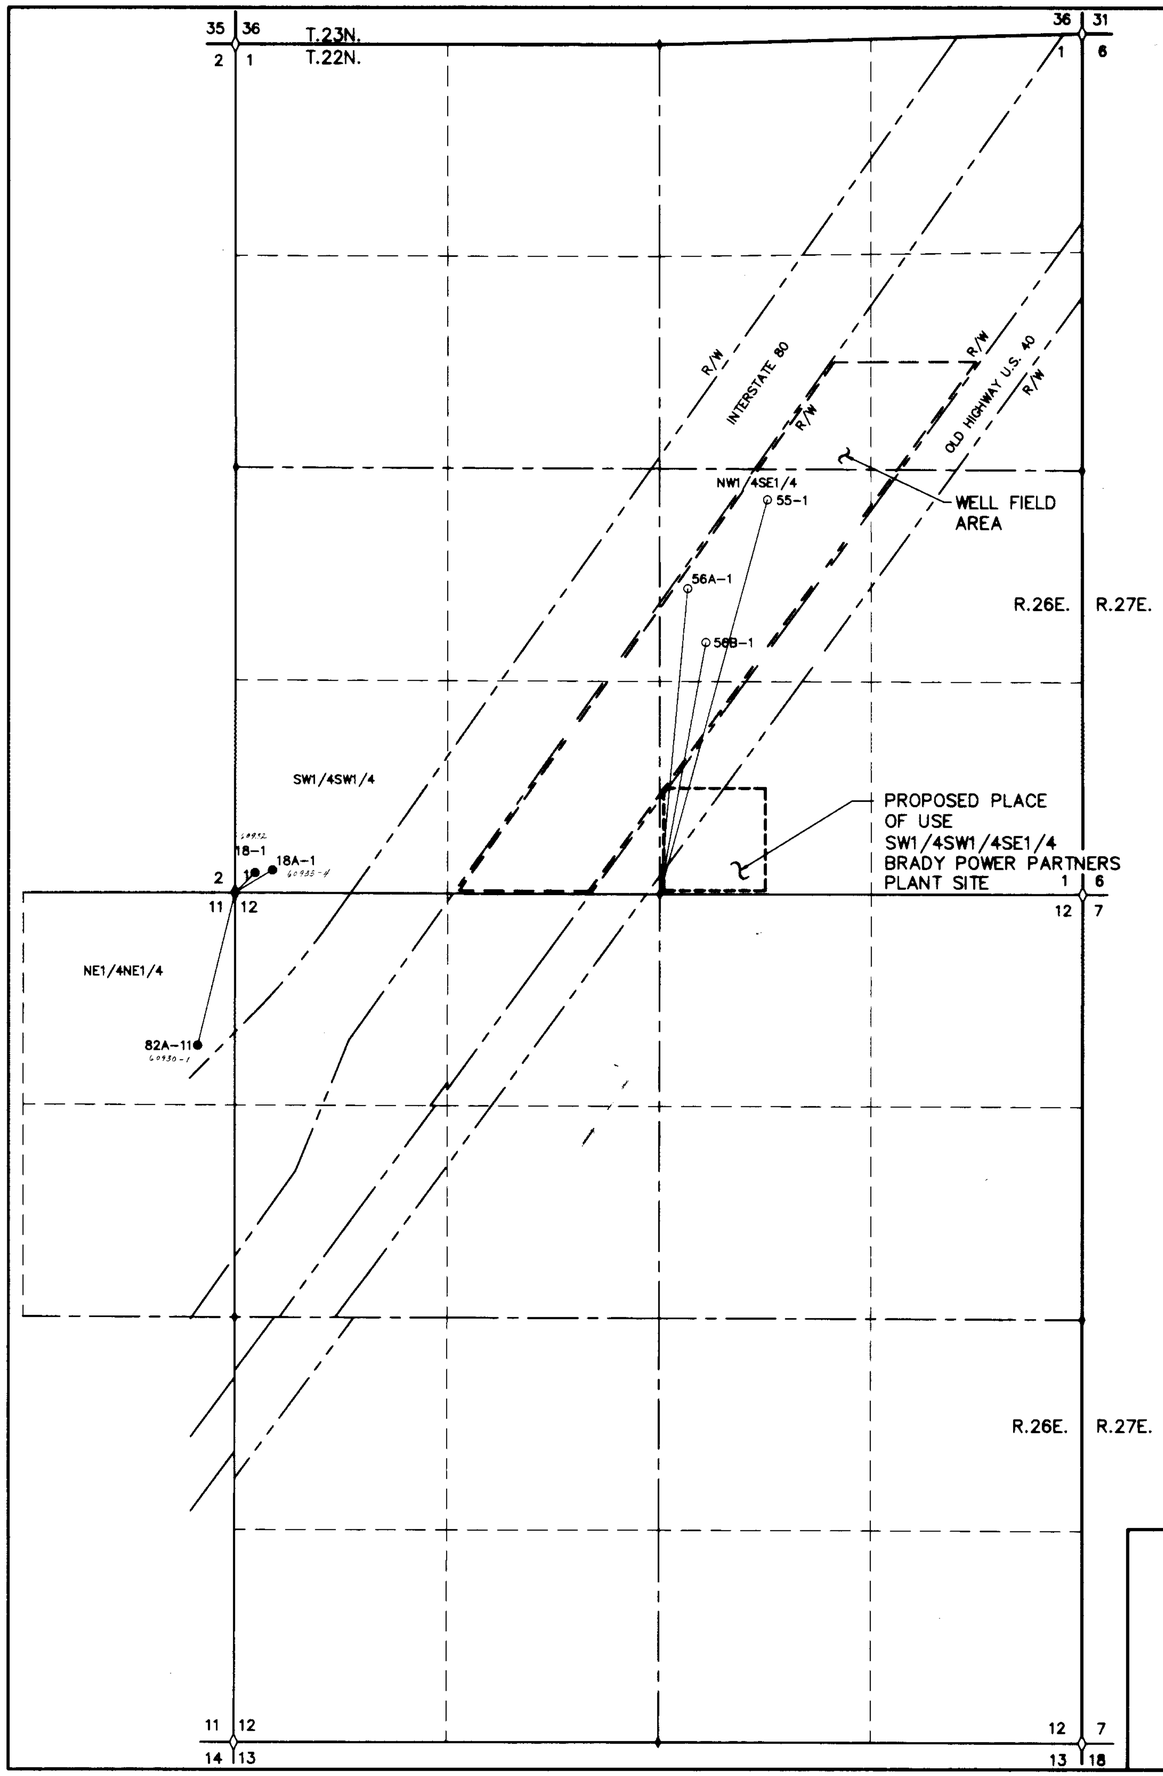

PROPOSED POINTS OF DIVERSION				
APPLICATION NO.	WELL NAME	TIE	TO	PROPOSED PLACE OF USE
	18-1	S45°05'30"W - 176.78'	SW CORNER SECTION 1, T.22N., R.26E.	SW1/4SW1/4SE1/4 SECTION 1, T.22N., R.26E.
	18A-1	S58°43'54"W - 272.86'	SW CORNER SECTION 1, T.22N., R.26E.	SW1/4SW1/4SE1/4 SECTION 1, T.22N., R.26E.
	82A-11	N13°43'25"E - 980.83'	NE CORNER SECTION 11, T.22N., R.26E.	SW1/4SW1/4SE1/4 SECTION 1, T.22N., R.26E.

EXISTING POINTS OF DIVERSION				
PERMIT NO.	WELL NAME	TIE	TO	EXISTING PLACE OF USE
57242/57294	55-1	S15°16'47"W - 2555.69'	S1/4 CORNER SECTION 1, T.22N., R.26E.	SW1/4SW1/4SE1/4 SECTION 1, T.22N., R.26E.
57245/57296	56B-1	S10°23'04"W - 1600.57'	S1/4 CORNER SECTION 1, T.22N., R.26E.	SW1/4SW1/4SE1/4 SECTION 1, T.22N., R.26E.
57244	56A-1	S05°12'55"W - 1919.80'	S1/4 CORNER SECTION 1, T.22N., R.26E.	SW1/4SW1/4SE1/4 SECTION 1, T.22N., R.26E.

STATE OF NEVADA
COUNTY OF WASHOE } SS

I, THOMAS A. FOOTE, BEING FIRST DULY SWORN, DEPOSE AND SAY THAT THIS MAP, CONSISTING OF 1 SHEET, HAS BEEN CORRECTLY DRAWN TO THE DESIGNATED SCALE FROM FIELD NOTES OF A SURVEY MADE UNDER MY SUPERVISION AND DIRECTION, ON THE 25TH DAY OF JANUARY, 1995. THAT IT TRULY AND CORRECTLY REPRESENTS THE PROPOSED LOCATION AND EXTENT OF THE WORKS USED TO DIVERT WATER FROM AN UNDERGROUND SOURCE IN CHURCHILL COUNTY BY BRADY POWER PARTNERS FOR INDUSTRIAL AND DOMESTIC PURPOSES, THAT THE EXISTING AND PROPOSED POINTS OF DIVERSION, THE EXISTING AND PROPOSED PLACE OF USE AND THE LOCATION AND NAMES OF ALL THE WORKS WHICH WILL CROSS OR CONNECT WITH THE PROPOSED WORKS, AND THE BOUNDARY OF ALL LANDS, SHOWING BY 40 ACRE SUBDIVISIONS THE AREAS PROPOSED FOR INDUSTRIAL AND DOMESTIC USES ARE SHOWN HEREON.

60930 CERTIFICATE NO. 15028 ISSUED 10-8-98

60931 CERTIFICATE NO. 15029 ISSUED 10-8-98

64487 CERTIFICATE NO. 15530 ISSUED 08-25-00

THOMAS A. FOOTE — 594
STATE WATER RIGHT SURVEYOR

SUBSCRIBED AND SWORN TO BEFORE ME THIS 16th DAY OF February, 1995, NOTARY PUBLIC IN AND FOR WASHOE COUNTY, NEVADA.

Patricia K Hamilton
NOTARY PUBLIC

PATRICIA K. HAMILTON
Notary Public - State of Nevada
Appointment Recorded in Washoe County
MY APPOINTMENT EXPIRES JUL 4, 1998

LEGEND

- ● PROPOSED POINT OF DIVERSION
- ○ EXISTING POINT OF DIVERSION
- ◊ FOUND SECTION CORNER - BLM BRASS CAP
- ♦ FOUND 1/4 CORNER - BLM BRASS CAP

BASIS OF BEARINGS

EXISTING AND PROPOSED

SOUTH LINE OF SE1/4 SECTION 1, T.22N., R.26E., M.D.M. N89°59'W PER BLM TOWNSHIP PLAT OF DEPENDENT RESURVEY DATED JANUARY 5, 1978.

N

0 500 1000 1500 2000'
SCALE: 1"=500'

DATE: FEB. 1995
DRAWN BY: SWZ
CHECKED BY: TAF

Kennedy/Jenks Consultants
5190 Neil Road Suite 300
(702) 827-7900 Reno, Nevada 89502

JOB NO.: 957004
DWG. NO.: 95008
SHEET 1 OF 1

STATE ENGINEER'S USE 60930-60934

FILED
MAR 21 1995
STATE ENGINEER'S OFFICE

MAP TO ACCOMPANY APPLICATION TO CHANGE THE POINT OF DIVERSION UNDER PERMITS ~~57242, 57245, 57244~~, 57294, 57296 FOR INDUSTRIAL AND DOMESTIC (GEOTHERMAL POWER) BY BRADY POWER PARTNERS FROM AN UNDERGROUND SOURCE IN CHURCHILL COUNTY NEVADA.

65028T 64487 63935T 62126T 60934 60933 60932 60931 60930