Corporation, Rocketdyne Division, for Environmental purposes.

George G. Lindesmith
State Water-Right Surveyor No. 704

PROFESSIONAL LAND SURVEYOR · STATE OF NEVADA
GEORGE G. LINDESMITH
2-23-95
No. 6306

Subscribed and sworn to before me on this 23rd day of February, 1995.

Rae Ann Loving
Notary Public

RAE ANN LOVING
Notary Public - State of Nevada
Appointment Recorded in Washoe County
MY APPOINTMENT EXPIRES APR. 21, 1997

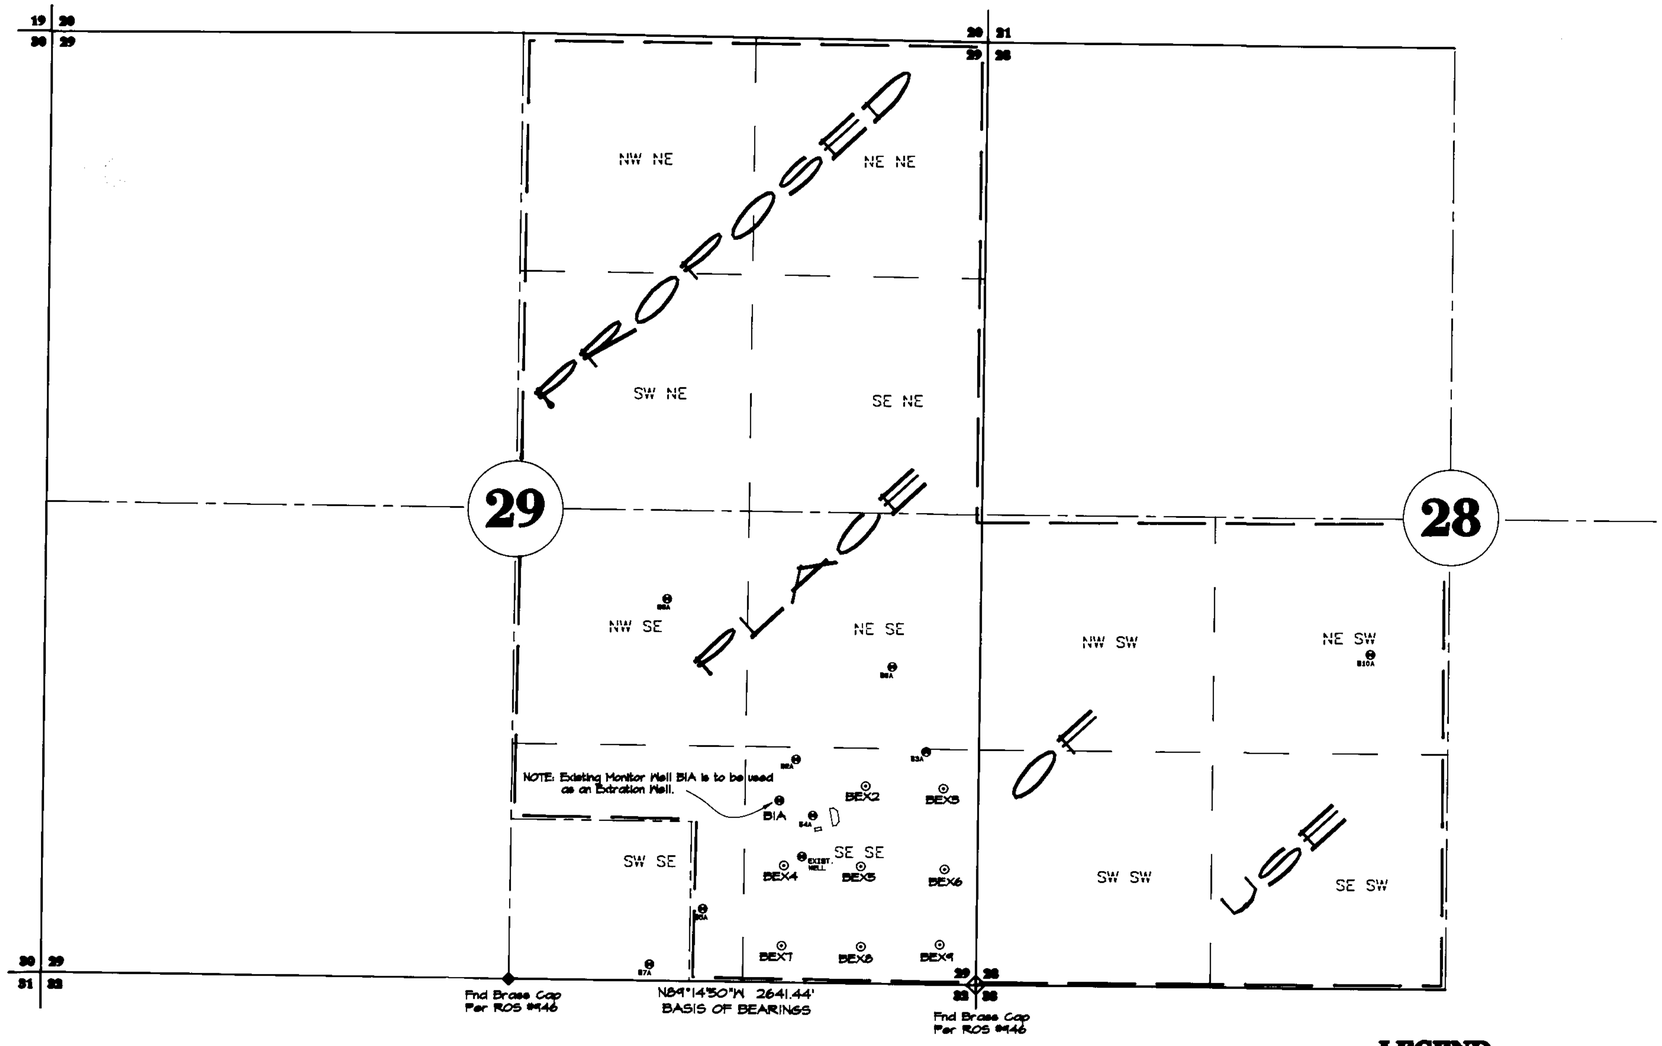

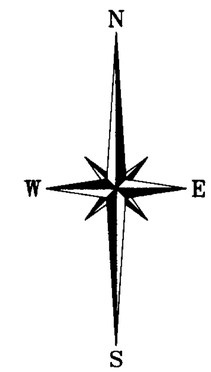

BASIS OF BEARINGS

Identical to Record of Survey Map No. 946, File 402181 in the Official Records of Washoe County, Nevada, and was determined from the monuments shown as found.

GRAPHIC SCALE 1"=500'

0 500 1000 1500

LEGEND

BEX8 PROPOSED EXTRACTION WELL

87A EXISTING GROUNDWATER OR MONITOR WELL

WELL TIES TO THE SE CORNER OF SECTION 29

WELL	BEARING	DISTANCE
B1A	S46°55'00"E	1522.0'
BEX2	S29°06'00"E	1285.0'
BEX3	S09°30'00"E	1185.0'
BEX4	S58°08'00"E	1279.0'
BEX5	S44°12'00"E	955.0'
BEX6	S15°18'00"E	678.0'
BEX7	S78°54'00"E	1122.0'
BEX8	S71°55'00"E	687.0'
BEX9	S42°06'00"E	507.0'

REFERENCES

1. Record of Survey Map No. 945, File No. 402180 in the Official Records of Washoe County, Nevada.
2. Record of Survey Map No. 946, File No. 402181 in the Official Records of Washoe County, Nevada.
3. Record of Survey Map No. 947, File No. 402182 in the Official Records of Washoe County, Nevada.
4. Record of Survey Map No. 1205, File No. 546996 in the Official Records of Washoe County, Nevada.

FEB 23 '95
STATE ENGINEER'S OFFICE

STATE ENGINEER'S USE 60975-E

TRI STATE SURVEYING, LTD
1925 E. PRATER WAY
SPARKS, NEVADA 89434
(702) 358-94-91 * FAX # 358-3664

MAP TO ACCOMPANY APPLICATIONS TO APPROPRIATE WATER FOR ENVIROMENTAL PURPOSES BY

ROCKWELL INTERNATIONAL CORPORATION, ROCKETDYNE DIVISION

FROM UNDERGROUND SOURCES WITHIN THE SE 1/4 SE 1/4 OF SECTION 29, T.22N., R.21E., M.D.M.,

WASHOE COUNTY, JOB # 90123.02B NEVADA

60975 E