STATE OF NEVADA)
) ss.
COUNTY OF WASHOE)

I, CHARLES D. CHURCH, P.L.S., BEING FIRST DULY SWORN, DEPOSE AND SAY THAT THIS MAP, CONSISTING OF 1 SHEET, NUMBERED FROM 1 OF 1, INCLUSIVE, HAS BEEN CORRECTLY DRAWN TO THE DESIGNATED SCALE FROM FIELD NOTES OF A SURVEY MADE BY ME, OR UNDER MY SUPERVISION AND DIRECTION, BETWEEN THE 20TH DAY OF JANUARY, 1995, AND THE 10TH DAY OF FEBUARY, 1995; THAT IT TRULY AND CORRECTLY REPRESENTS THE EXISTING AND PROPOSED LOCATIONS AND EXTENT OF THE WORKS USED TO DIVERT WATER FROM UNDERGROUND SOURCES, IN WASHOE COUNTY, NEVADA BY THE VISTA CANYON GROUP FOR ENVIORNMENTAL CLEANUP PURPOSES; THAT THE POINT OF DIVERSION, THE LOCATION, SIZE OF THE DIVERTING CHANNEL OR OTHER CONDUIT, THE PLACE AND MANNER OF USE, AND THE LOCATION AND NAMES OF ALL OTHER WORKS OR STREAMS WHICH ARE CROSSED BY OR CONNECTED WITH THE SAID WORKS, ARE FULLY AND CORRECTLY DESIGNATED THEREON.

CHARLES D. CHURCH P.L.S. #6886
STATE WATER RIGHTS SURVEYOR #891

SUBSCRIBED AND SWORN TO BEFORE ME THIS 5th DAY OF April, 1995.
NOTARY PUBLIC IN AND FOR WASHOE COUNTY, NEVADA.

KELLEN MOORE
Notary Public - State of Nevada
Appointment Recorded in Washoe County
MY APPOINTMENT EXPIRES APR. 15 1996

MY COMMISSION EXPIRES April 15, 1995.

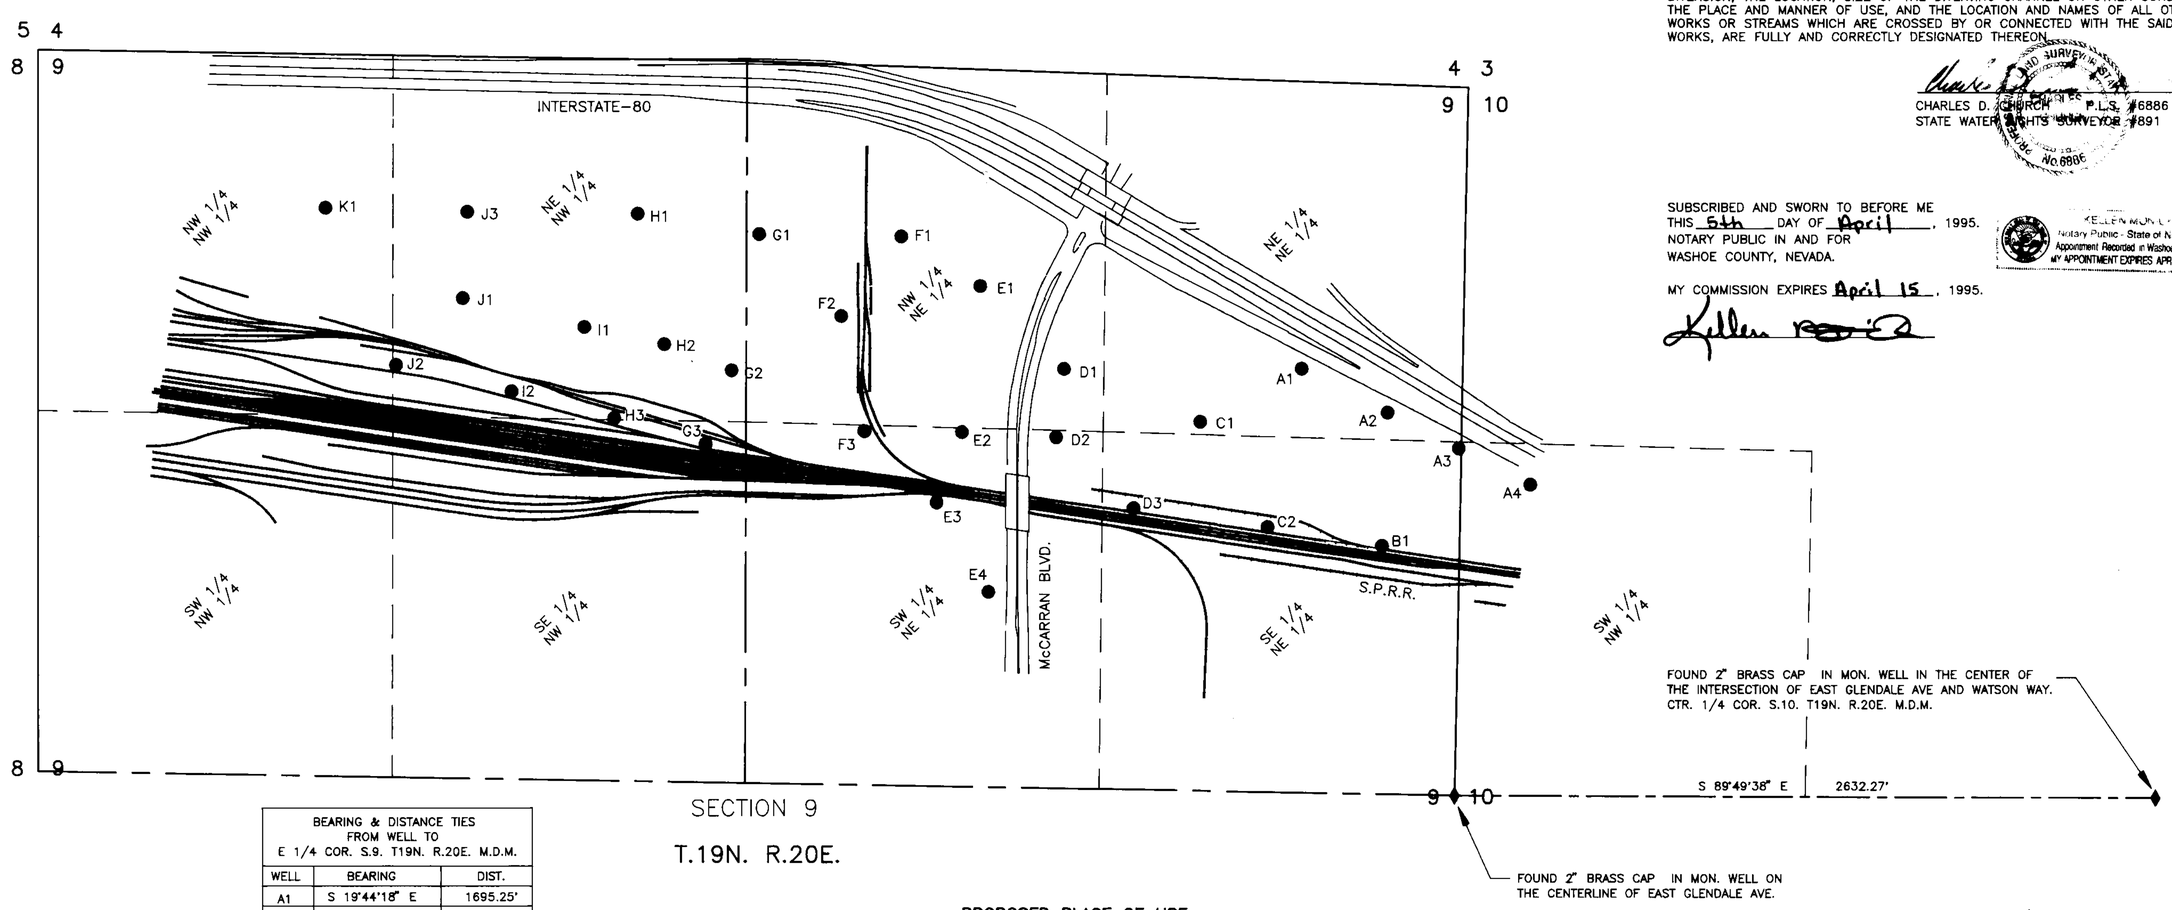

BEARING & DISTANCE TIES FROM WELL TO E 1/4 COR. S.9. T19N. R.20E. M.D.M.		
WELL	BEARING	DIST.
A1	S 19°44'18" E	1695.25'
A2	S 09°55'21" E	1453.46'
A3	S 00°43'58" W	1298.88'
A4	S 13°44'17" W	1198.05'
B1	S 16°11'26" E	973.55'
C1	S 34°20'33" E	1690.40'
C2	S 34°55'13" E	1225.57'
D1	S 42°37'26" E	2164.46'
D2	S 48°12'45" E	2006.03'
D3	S 48°15'53" E	1611.67'
E1	S 43°05'33" E	2606.65'
E2	S 53°46'34" E	2293.75'
E3	S 60°41'17" E	2232.47'
E4	S 66°35'23" E	1907.85'
F1	S 44°52'50" E	2947.04'
F2	S 52°10'01" E	2917.94'
F3	S 58°30'50" E	2601.10'
G1	S 51°14'59" E	3349.88'
G2	S 59°43'40" E	3145.81'
G3	S 65°01'33" E	3105.71'
H1	S 54°42'47" E	3760.72'
H2	S 60°27'11" E	3414.15'
H3	S 65°59'00" E	3457.32'
I1	S 61°51'54" E	3708.70'
I2	S 66°58'22" E	3852.93'
J1	S 63°31'11" E	4165.13'
J2	S 68°00'59" E	4289.59'
J3	S 59°34'30" E	4304.03'
K1	S 62°38'52" E	4776.37'

PROPOSED PLACE OF USE

1. NW 1/4 OF THE NW 1/4 OF SECTION 9 T19N. R20E.
2. NE 1/4 OF THE NW 1/4 OF SECTION 9 T19N. R20E.
3. SE 1/4 OF THE NW 1/4 OF SECTION 9 T19N. R20E.
4. NW 1/4 OF THE NE 1/4 OF SECTION 9 T19N. R20E.
5. NE 1/4 OF THE NE 1/4 OF SECTION 9 T19N. R20E.
6. SW 1/4 OF THE NE 1/4 OF SECTION 9 T19N. R20E.
7. SE 1/4 OF THE NE 1/4 OF SECTION 9 T19N. R20E.
8. SW 1/4 OF THE NW 1/4 OF SECTION 10 T19N. R20E.

BASIS OF BEARING

THE EAST-WEST CENTERLINE OF SECTION 10 AS ESTABLISHED BY FOUND N.D.O.T. MONUMENTS ON THE NEVADA MODIFIED STATE PLANE COORDINATE SYSTEM.

SIERRA SURVEYING, INC.
431 WEST PLUMB LANE
RENO, NEVADA 89509
TEL. 702 322-8868 FAX. 702 322-3430

STATE ENGINEER'S USE

61107 etal thru 61119

FILED
APR 10 1995
STATE ENGINEER'S OFFICE

MAP TO ACCOMPANY APPLICATION TO APPROPRIATE WATER FOR ENVIRONMENTAL CLEANUP BY THE VISTA CANYON GROUP FROM SHALLOW GROUND WATER IN WASHOE CO, NEVADA

61114E 61113E 61112E 61111E 61110E 61109E 61108E 61107E