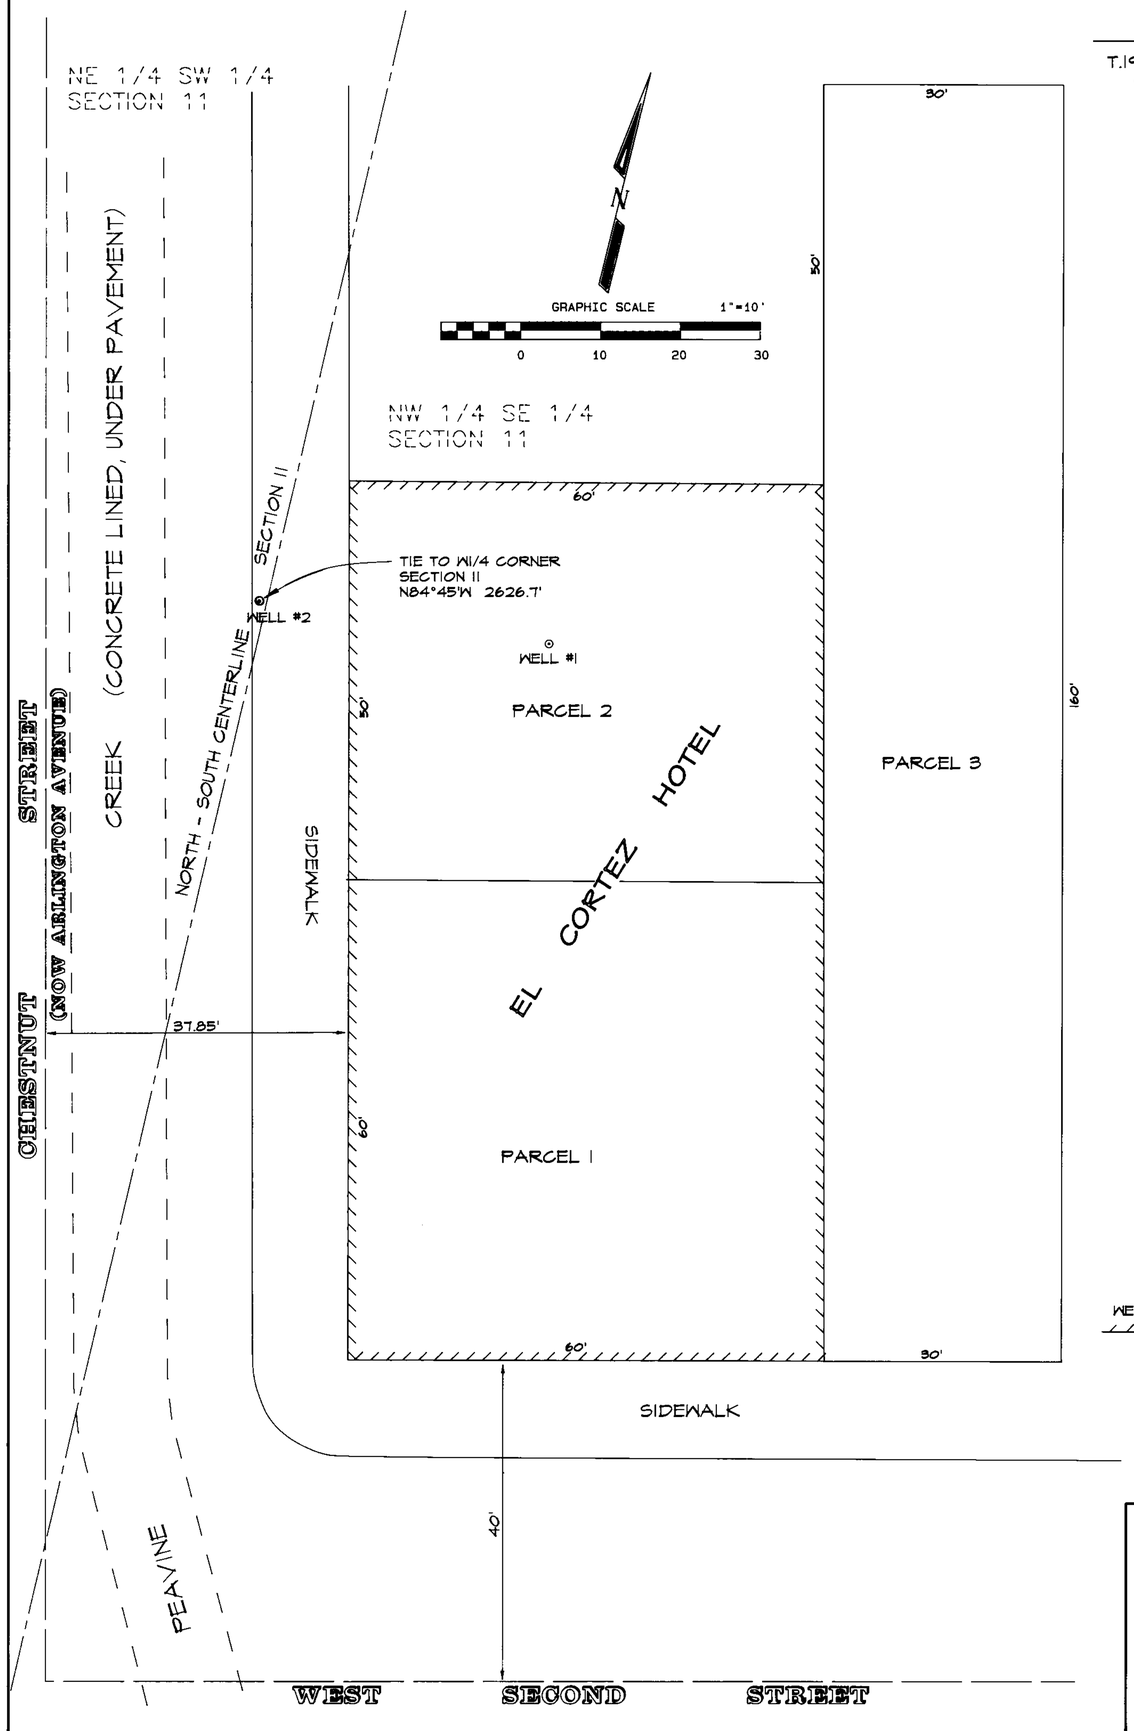

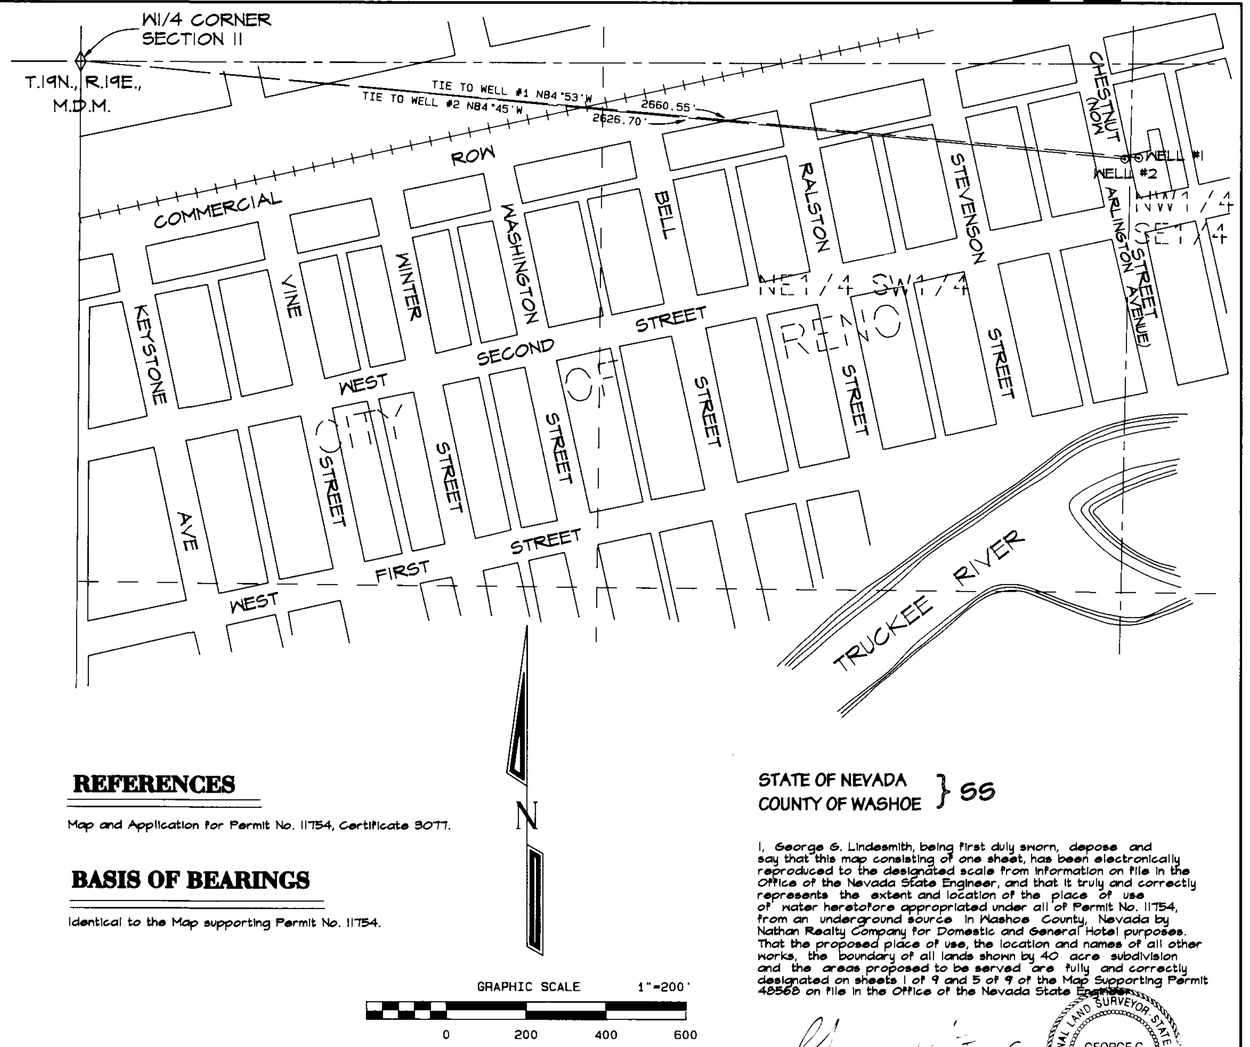

REFERENCES

Map and Application for Permit No. 11754, Certificate 3077.

BASIS OF BEARINGS

Identical to the Map supporting Permit No. 11754.

NOTES

1. For the proposed Point of Diversion and Place of Use see Map No. 48568 on file with the Nevada State Engineer.

LEGEND

⊙ WELL #2	Existing Point of Diversion
//////	Existing Place of Use

STATE OF NEVADA
COUNTY OF WASHOE } SS

I, George G. Lindesmith, being first duly sworn, depose and say that this map consisting of one sheet, has been electronically reproduced to the designated scale from information on file in the Office of the Nevada State Engineer, and that it truly and correctly represents the extent and location of the place of use of water heretofore appropriated under all of Permit No. 11754, from an underground source in Washoe County, Nevada by Nathan Realty Company for Domestic and General Hotel purposes. That the proposed place of use, the location and names of all other works, the boundary of all lands shown by 40 acre subdivision and the areas proposed to be served are fully and correctly designated on sheets 1 of 9 and 5 of 9 of the Map Supporting Permit 48568 on file in the Office of the Nevada State Engineer.

George G. Lindesmith
State Water-Right Surveyor No. 704

PROFESSIONAL LAND SURVEYOR STATE OF NEVADA
GEORGE G. LINDESMITH
No. 6306

Subscribed and sworn to before me on this 30 day of June, 1995.

Rae Ann Loving
Notary Public

RAE ANN LOVING
Notary Public - State of Nevada
Appointment Recorded in Washoe County
MY APPOINTMENT EXPIRES APR. 21, 1997

61189

TRI STATE SURVEYING, LTD
1925 E. PRATER WAY
SPARKS, NEVADA 89434
(702) 358-9491 * FAX # 358-3664

STATE ENGINEER'S USE

FILED
JUN 01 1995
STATE ENGINEER'S OFFICE

MAP TO ACCOMPANY
APPLICATION TO CHANGE
THE POINT OF DIVERSION AND PLACE AND MANNER OF USE
FOR
ALL OF PERMIT NO 11754, CERTIFICATE 3077
BY

NATHAN REALTY COMPANY

FROM
AN UNDERGROUND SOURCE WITHIN WASHOE COUNTY, NEVADA

WASHOE COUNTY, *JOB #94040.04* *NEVADA*

61189