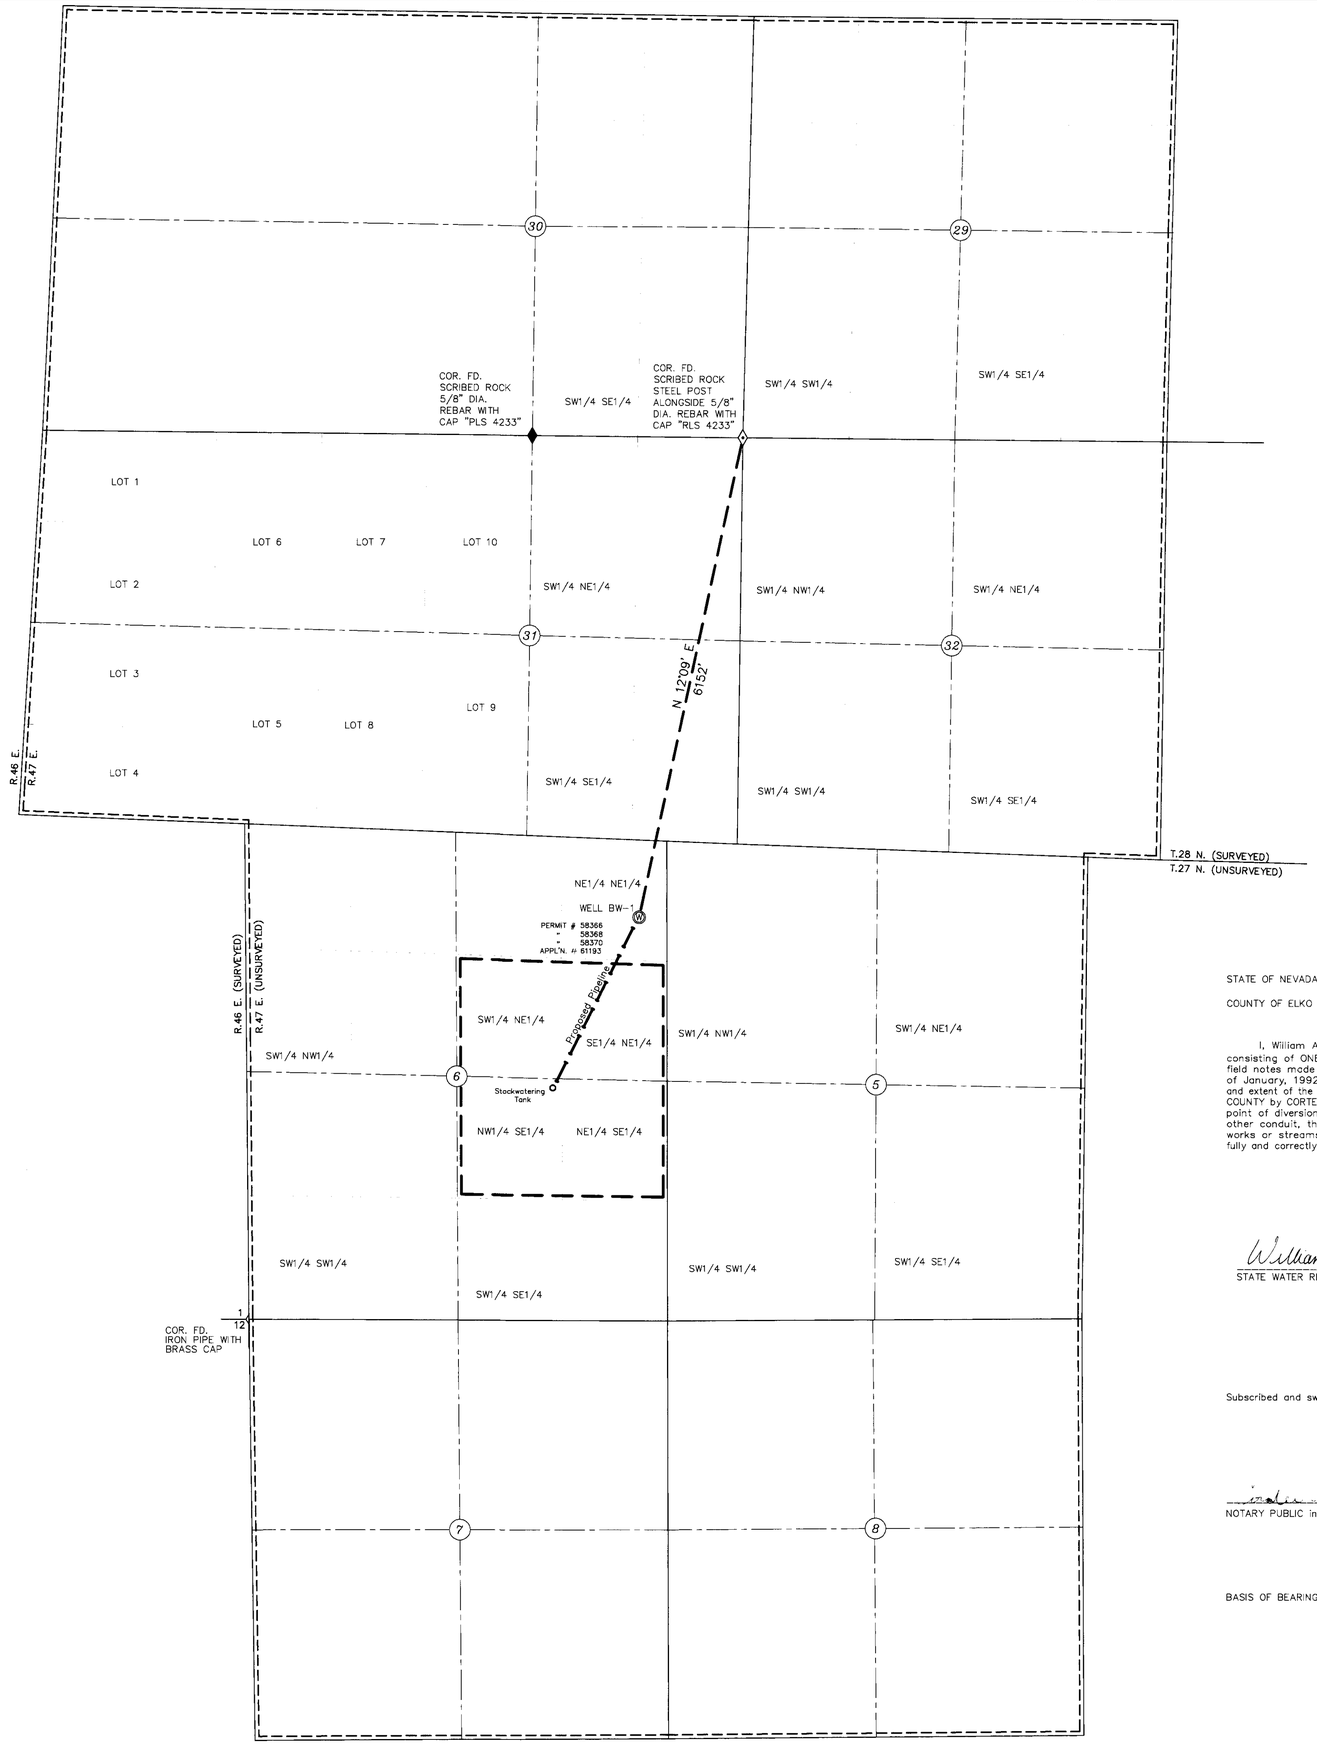

T.27 AND 28 N., R.47 E.
M.D.M.

STATE OF NEVADA
COUNTY OF ELKO } SS.

I, William A. Nisbet, being first duly sworn, depose and say that this map, consisting of ONE sheet, has been correctly drawn to the designated scale from field notes made by me, or under my supervision and direction, on the 27th day of January, 1992; that it truly and correctly represents the proposed location and extent of the works used to divert water from an UNDERGROUND SOURCE in LANDER COUNTY by CORTEZ JOINT VENTURE for STOCK WATERING purposes. That the proposed point of diversion, the approximate location and size of the diverting channel or other conduit, the place and manner of use, and the location and names of all works or streams which are crossed by, or connected with the said works, are fully and correctly designated thereon.

William A. Nisbet 5/03/95
STATE WATER RIGHT SURVEYOR NO. 448

Subscribed and sworn to before me this 3 day of May, 1995.

NOTARY PUBLIC in and for ELKO COUNTY, NEVADA

BASIS OF BEARINGS: MAGNETIC, Var. 16° E.

FILED
STATE ENGINEER'S OFFICE

LEGEND

- PROPOSED PLACE OF USE
- EXISTING PLACE OF USE
- FOUND SECTION CORNER
- WELL

0 1000 2000 3000
SCALE: 1"=1000'

#61193

MAP TO ACCOMPANY APPLICATION TO CHANGE PLACE AND MANNER OF USE OF A PORTION OF WATER HERETOFORE APPROPRIATED UNDER PERMIT #58366

FOR STOCK WATERING PURPOSES
BY **CORTEZ JOINT VENTURE**
FROM an UNDERGROUND SOURCE
IN LANDER COUNTY

REVISIONS		
JTP		
2088.001	APRIL 28, 1995	

CHILTON Engineering and Surveying, LTD
421 Court Street
(702) 738-2121 Elko, Nevada 89801

W95004 1/1

81730 78572 61193

W95004 Tue May 2 16:08:20 1995