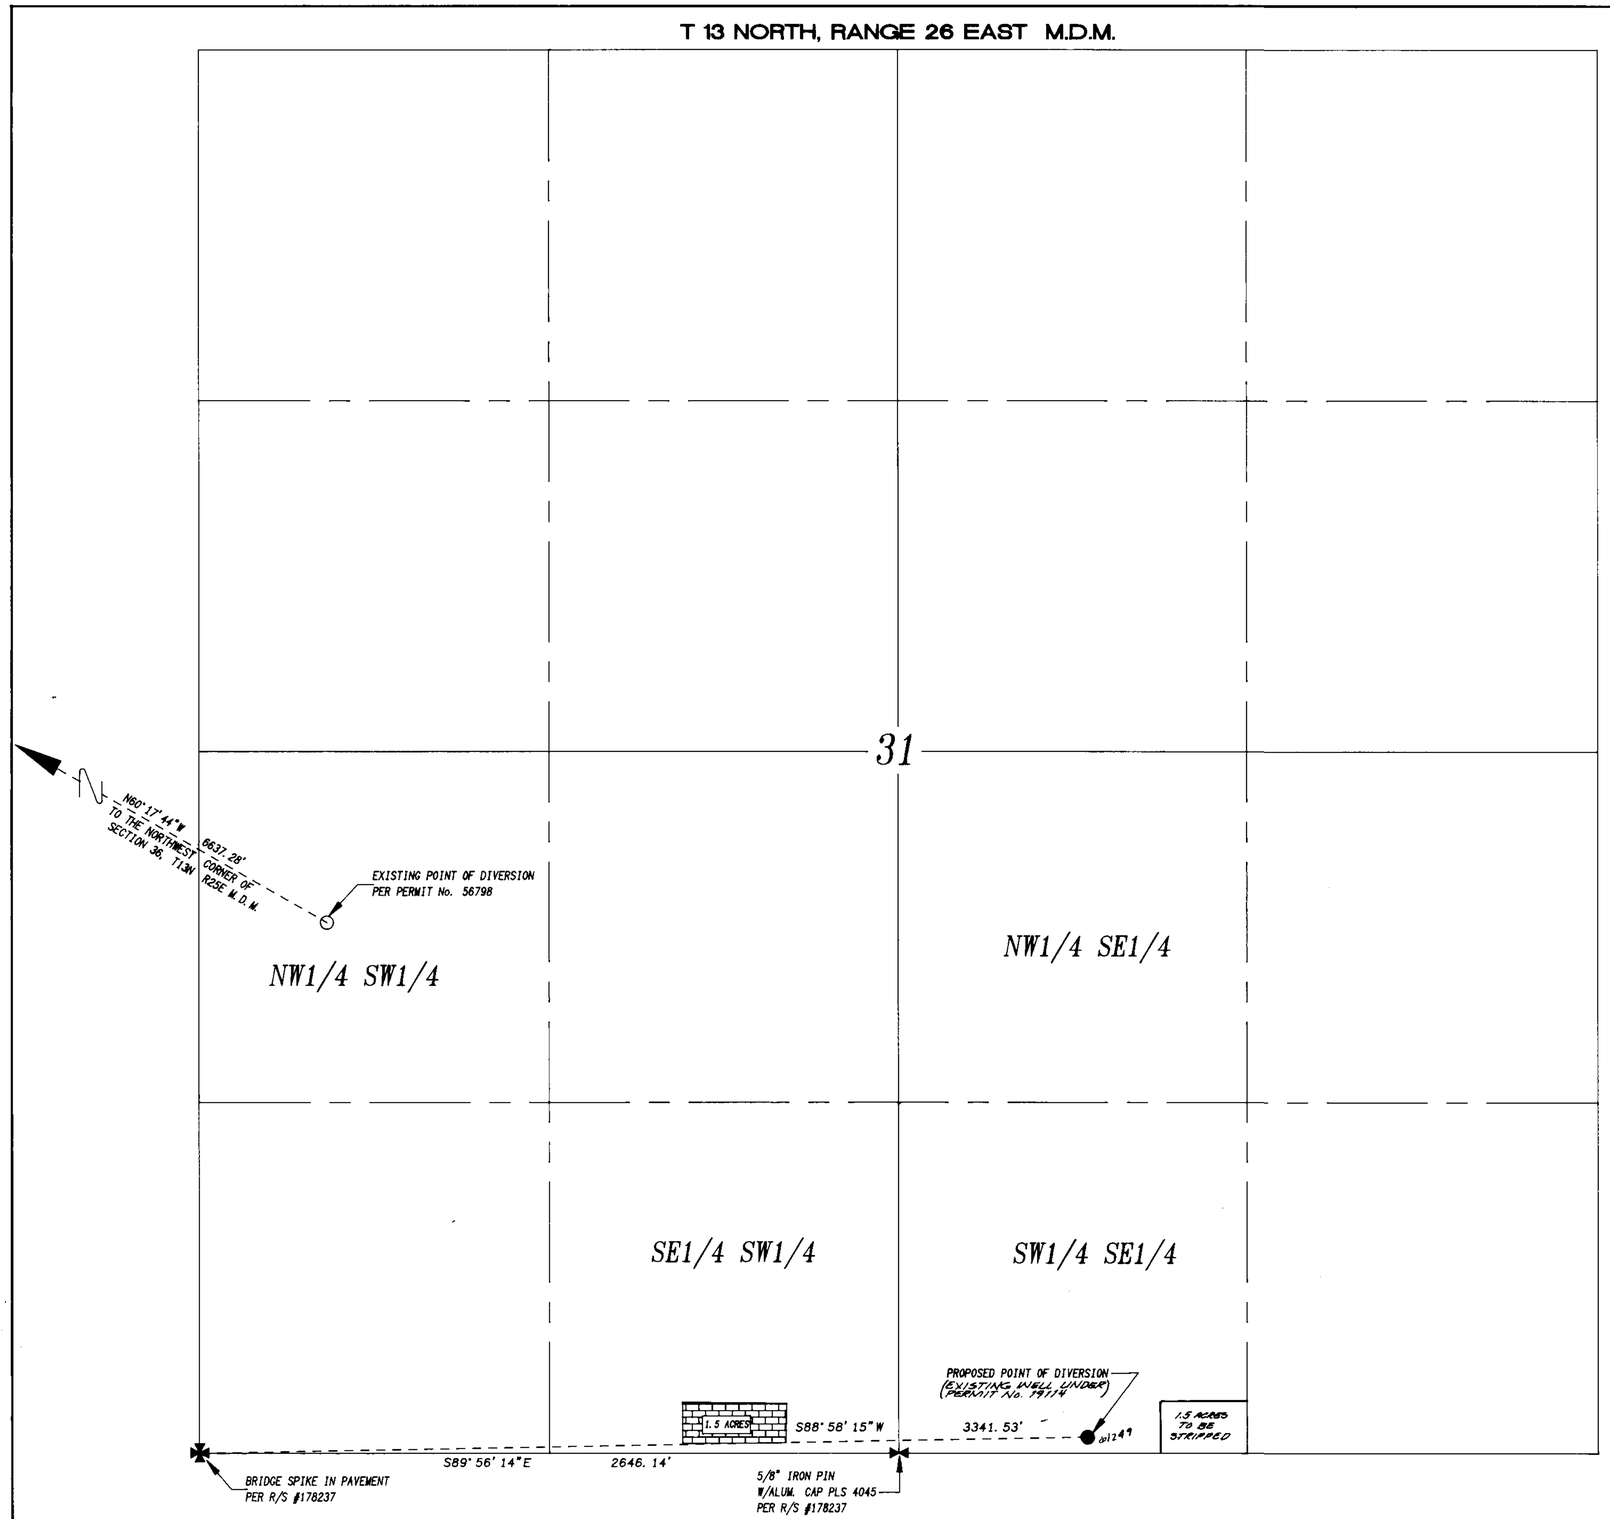

STATE OF NEVADA
COUNTY OF LYON } *SS*

I, George H Denson, being first duly sworn, do depose and say that this map has been correctly drawn to the designated scale from field notes of a survey made under my direction on April 28, 1995, that it truly and correctly represents the extent and location of proposed works to change the place of use *and point of diversion of a portion of the waters* heretofore appropriated under Application no. 56798 for irrigation purposes by Walt Tibbals, from an underground source in Lyon County.

George H Denson Nevada right surveyor no. 455

Subscribed and sworn to before me this 10TH day of May 1995.

NOTARY PUBLIC

LINDA INDERBIETEN
Notary Public - State of Nevada
Appointment Recorded in Lyon County
MY APPOINTMENT EXPIRES FEB. 24, 1997

BASIS OF BEARINGS

THE BEARINGS ON THIS MAP ARE BASED ON THE SOUTH LINE OF THE SOUTHWEST QUARTER OF SECTION 31, T. 13, N., R. 26, E. M. D. M. AS SHOWN ON RECORD OF SURVEY, RECORDED IN FILE No. 178237, LYON COUNTY RECORDS. THAT BEARING IS N 89°56'14" W.

LEGEND

- SECTION CORNER
- QUARTER CORNER
- PROPOSED PLACE OF USE

N
W E
S

SCALE: 1 INCH = 300 FEET

Denson Associates, Inc.
SURVEYING & MAPPING
Yerington, Nevada
(702)463-3611

JOB # 037702-64

STATE ENGINEER'S USE

FILED
AUG 1 1995
STATE ENGINEER'S OFFICE

MAP TO ACCOMPANY APPLICATION TO CHANGE THE PLACE OF USE AND POINT OF DIVERSION OF A PORTION OF THE UNDERGROUND WATERS HERETOFOR APPROPRIATED UNDER APPLICATION #56798 FOR IRRIGATION PURPOSES BY

JAMES V. CHICO JR.
& SIDNEY B. CHICO
IN LYON COUNTY, NEVADA

61249 CERTIFICATE 16014 ISSUED 02-04-02

61249