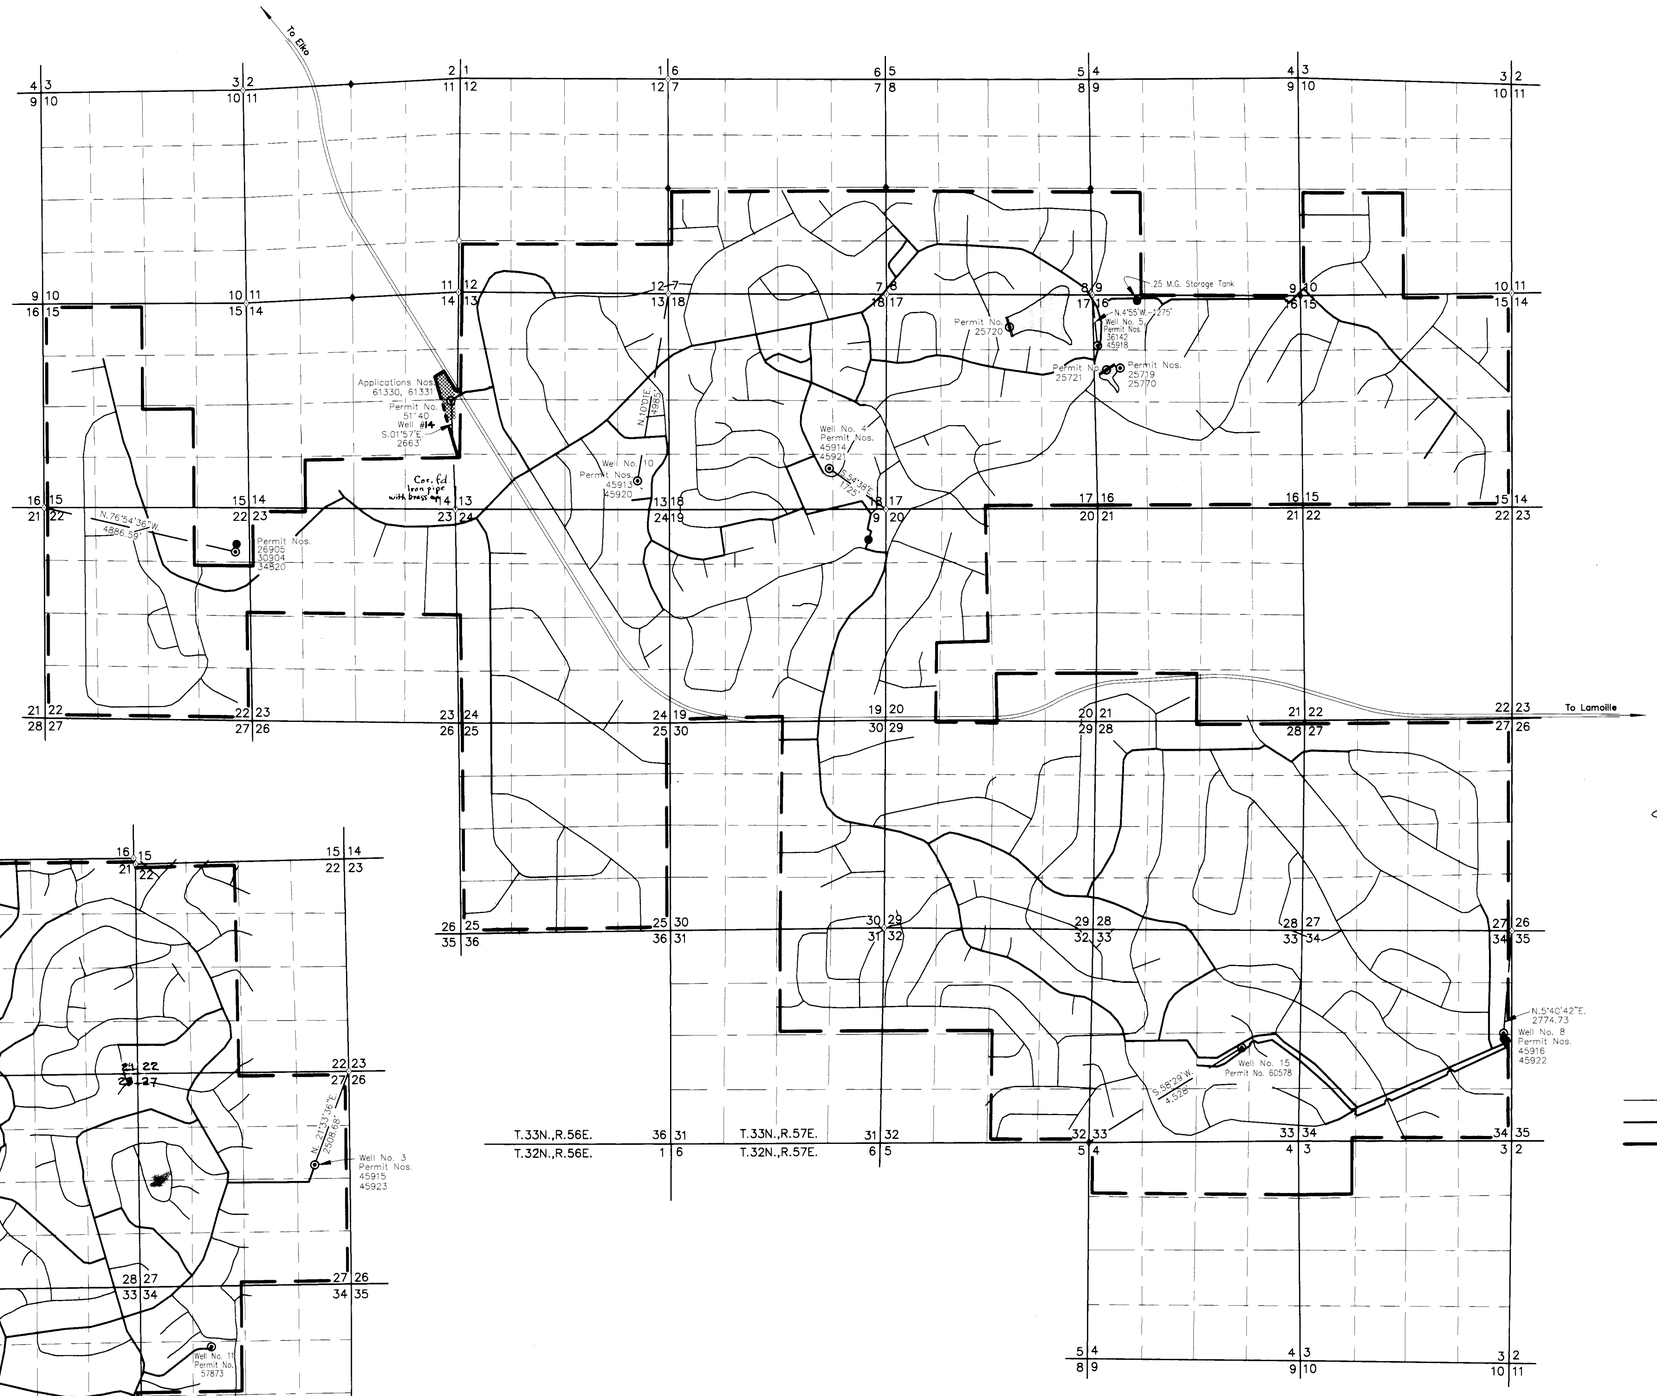

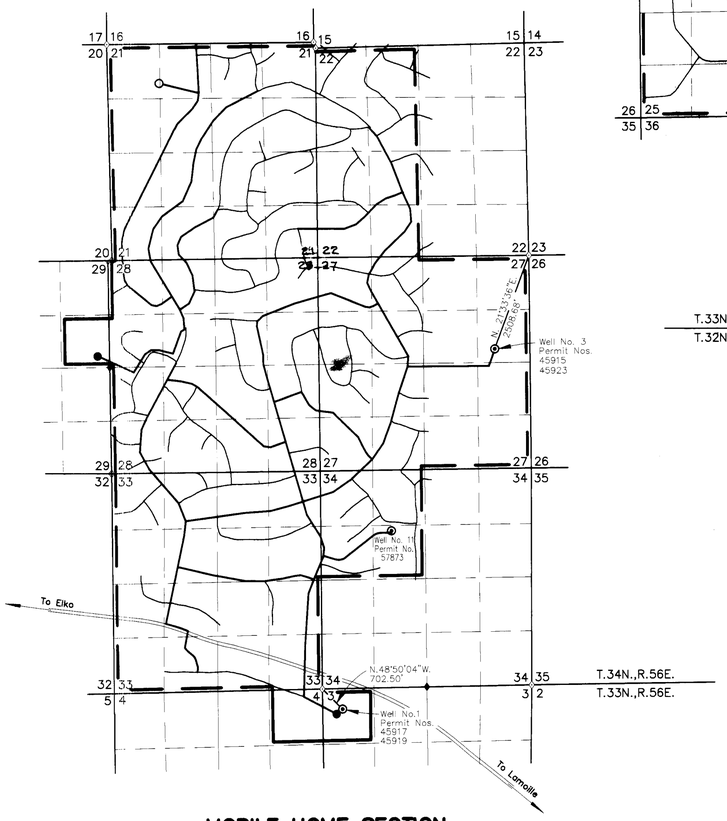

MOBILE HOME SECTION

N

T.32N.,R.57E.
T.33N.,R.56E.
T.33N.,R.57E.
T.34N.,R.56E.
M.D.M.

STATE OF NEVADA, }
COUNTY OF ELKO } SS.

I William A. Nisbet being first duly sworn, depose and say that this map, consisting of one sheet, has been correctly drawn to the designated scale from field notes of a survey made by me, or under my supervision and direction, on the 5th day of July, 1992; that it truly and correctly represents the proposed location and extent of the works used to divert water from an UNDERGROUND SOURCE, in ELKO COUNTY, by SPRING CREEK UTILITIES COMPANY, for MUNICIPAL purposes. That the proposed point of diversion, the approximate location and size of the diverting channel or other conduit, the place and manner of use, and the location and names of all other works or streams which are crossed by, or connected with, the said works, are fully and correctly designated thereon.

PROFESSIONAL LAND SURVEYOR - STATE OF NEVADA
WILLIAM A. NISBET
6/26/95
No. 3805

William A. Nisbet, state water-right surveyor

Subscribed and sworn to before me this 26th day of June, 1995

Notary Public in and for
Elko County, Nevada.

JON A. WAHRENBROCK
Notary Public
State of Nevada
Elko County, Nevada
My appointment expires December 1, 199

BASIS OF BEARINGS: Spring Creek Subdivision maps, solar observation

LEGEND

- POINT OF DIVERSION
- FOUND SECTION CORNER
- FOUND 1/4 SECTION CORNER
- FOUND 1/16 SECTION CORNER
- WATER STORAGE TANK
- 2", 3" & 4" WATER PIPELINES
- 6" & 8" WATER PIPELINES
- PLACE OF USE – INCLUDES SERVICE AREA OF SPRING CREEK UTILITIES CORP. FILED WITH PUBLIC SERVICE COMMISSION.
- PROPOSED ADDITION TO PLACE OF USE
- EXISTING PLACE OF USE, PERMIT #51140

0 2000' 4000' 6000' 8000' 10000'

SCALE: 1"=2000'

61330, 61331

MAP TO ACCOMPANY APPLICATION TO CHANGE POINT OF DIVERSION, PLACE AND MANNER OF USE OF WATER HERETOFORE APPROPRIATED UNDER PERMITS 45920 & 51140

FOR **MUNICIPAL PURPOSES**
BY **SPRING CREEK UTILITIES COMPANY**
FROM an UNDERGROUND SOURCE
IN **ELKO COUNTY**

FILED
JUN 30 1995
STATE ENGINEER'S OFFICE

61330 CERTIFICATE No. 14776 ISSUED 12-10-97

NO.	BY	DATE	DESCRIPTION	CHK'D	APP'D

REVISIONS

DRAWN BY: JFP	APPROVED BY: WW
JOB NO.: 2022.001	DATE: 5-9-95

CHILTON Engineering and Surveying, LTD
421 Court Street
(702) 738-2121 Elko, Nevada 89801

W95005 1/1

65385 64344-T 61331 61330

W95005 Mon Jun 26 13:51:27 1995