SECTION 24, T.11 S., R.62 E., M.D.M.
LINCOLN COUNTY, NEVADA

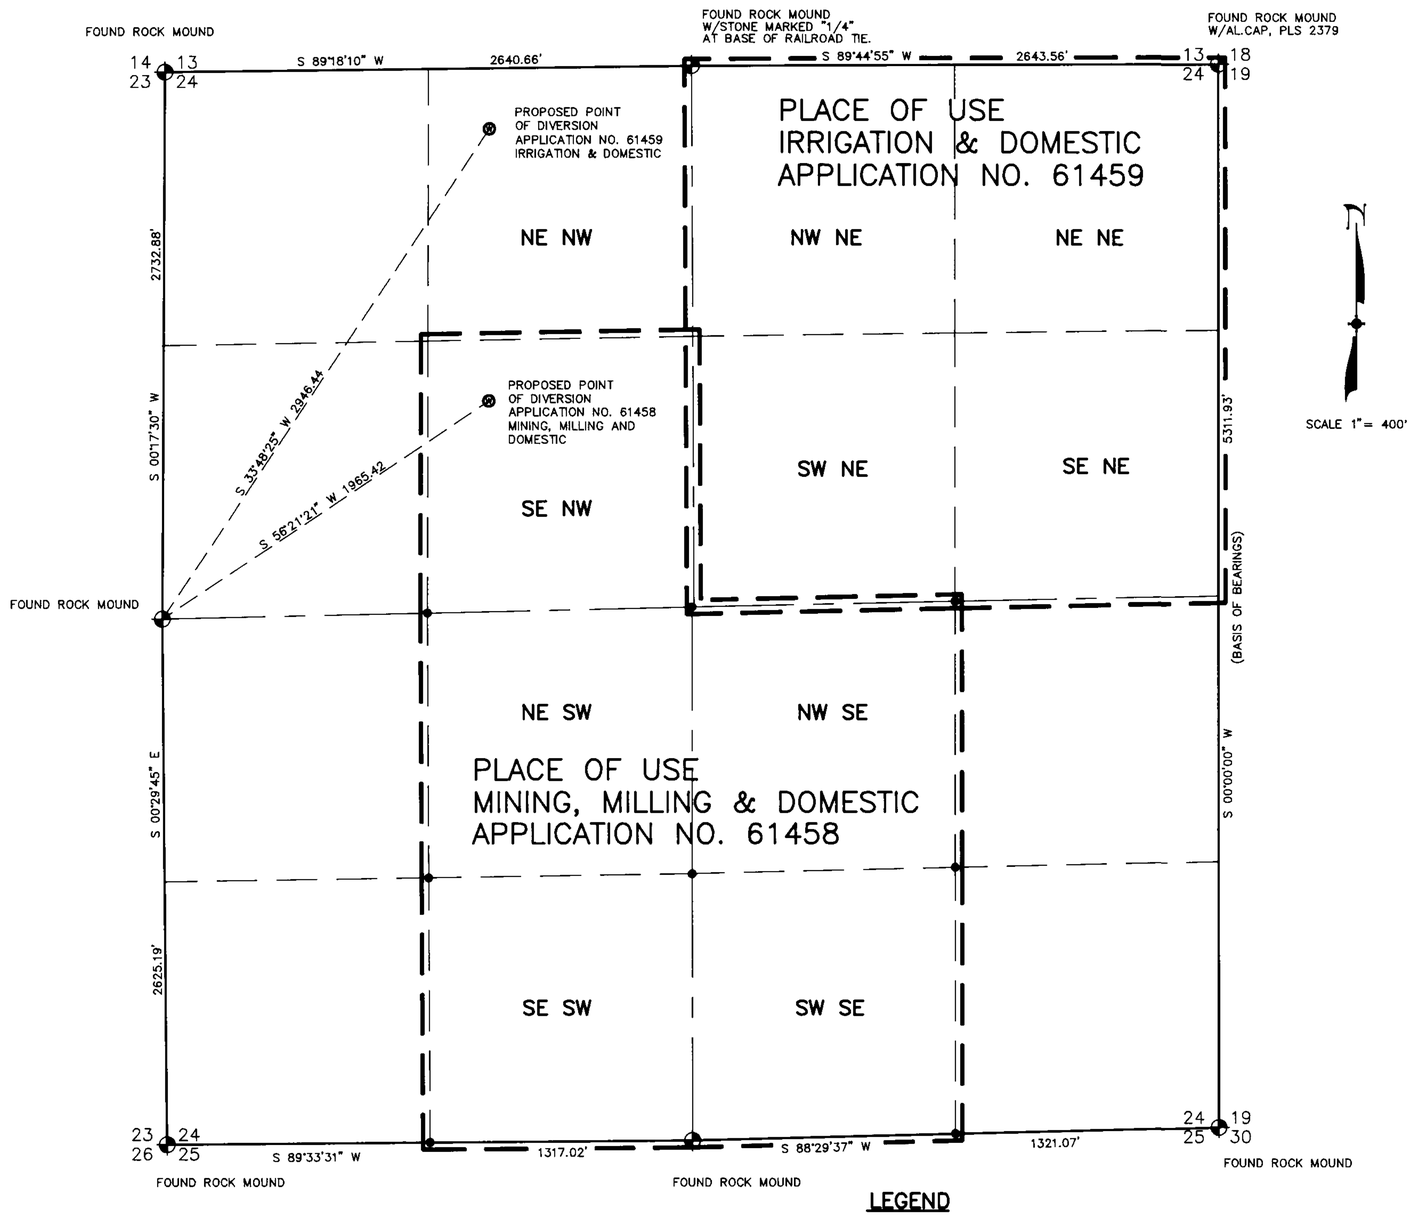

STATE OF NEVADA
SS
COUNTY OF WASHOE

I, MICHAEL D. BUSCHELMAN, BEING FIRST DULY SWORN, DEPOSE AND SAY THAT THIS MAP, CONSISTING OF ONE (1) SHEET, HAS BEEN CORRECTLY DRAWN TO THE DESIGNATED SCALE FROM FIELD NOTES OF A SURVEY MADE BY ME, OR UNDER MY SUPERVISION AND DIRECTION, ON OCTOBER 12, 1995, THAT IT TRULY AND CORRECTLY REPRESENTS THE PROPOSED POINTS OF DIVERSION, PLACE & MANNER OF USE OF WATER TO BE DIVERTED FROM AN UNDERGROUND SOURCE, IN LINCOLN COUNTY, NEVADA, BY BEDROC, INC., FOR MINING, MILLING, IRRIGATION AND DOMESTIC PURPOSES.

Michael D. Buschelman

MICHAEL D. BUSCHELMAN STATE WATER RIGHTS SURVEYOR NO. 792

PROFESSIONAL LAND SURVEYOR MICHAEL D. BUSCHELMAN No. 7463 STATE OF NEVADA 10-11-95

NOTARY PUBLIC

SUBSCRIBED AND SWORN TO BEFORE ME THIS 11th DAY OF October, 1995.

Lynn E. Walters NOTARY PUBLIC IN AND FOR WASHOE COUNTY, NEVADA.

MY COMMISSION EXPIRES Jan. 12, 1997

LYNN E. WALTERS
Notary Public - State of Nevada
Appointment Recorded in Washoe County
MY APPOINTMENT EXPIRES JAN. 12, 1997

BASIS OF BEARING

NORTH 00°00'00" EAST, BEING THE EAST LINE OF SECTION 24, TOWNSHIP 11 SOUTH, RANGE 62 EAST, M.D.M., PER THE G.L.O. PLAT OF THE ORIGINAL SURVEY OF 1881.

LEGEND

● –SET 5/8" REBAR W/ALUM. CAP, PLS 8614.

⊕ –FOUND MONUMENT AS NOTED.

SCALE 1" = 400'

0 400 800 1200 1600 2000

P:\DWGS\J71048\WTRDED.DWG

SUMMIT ENGINEERING CORPORATION
CONSULTING ENGINEERS AND SURVEYORS
5405 MAE ANNE AVE. RENO, NEVADA 89523
(702) 747-8550

8:00 AM ■ 11-OCT-1995

STATE ENGINEER'S USE

FILED
OCT 19 1995
STATE ENGINEER'S OFFICE

MAP
TO ACCOMPANY APPLICATION
TO APPROPRIATE WATER
FOR MINING, MILLING, IRRIGATION
AND DOMESTIC USE
BY BEDROC, INC.
FROM AN UNDERGROUND SOURCE
IN LINCOLN COUNTY, NEVADA

61459 61458