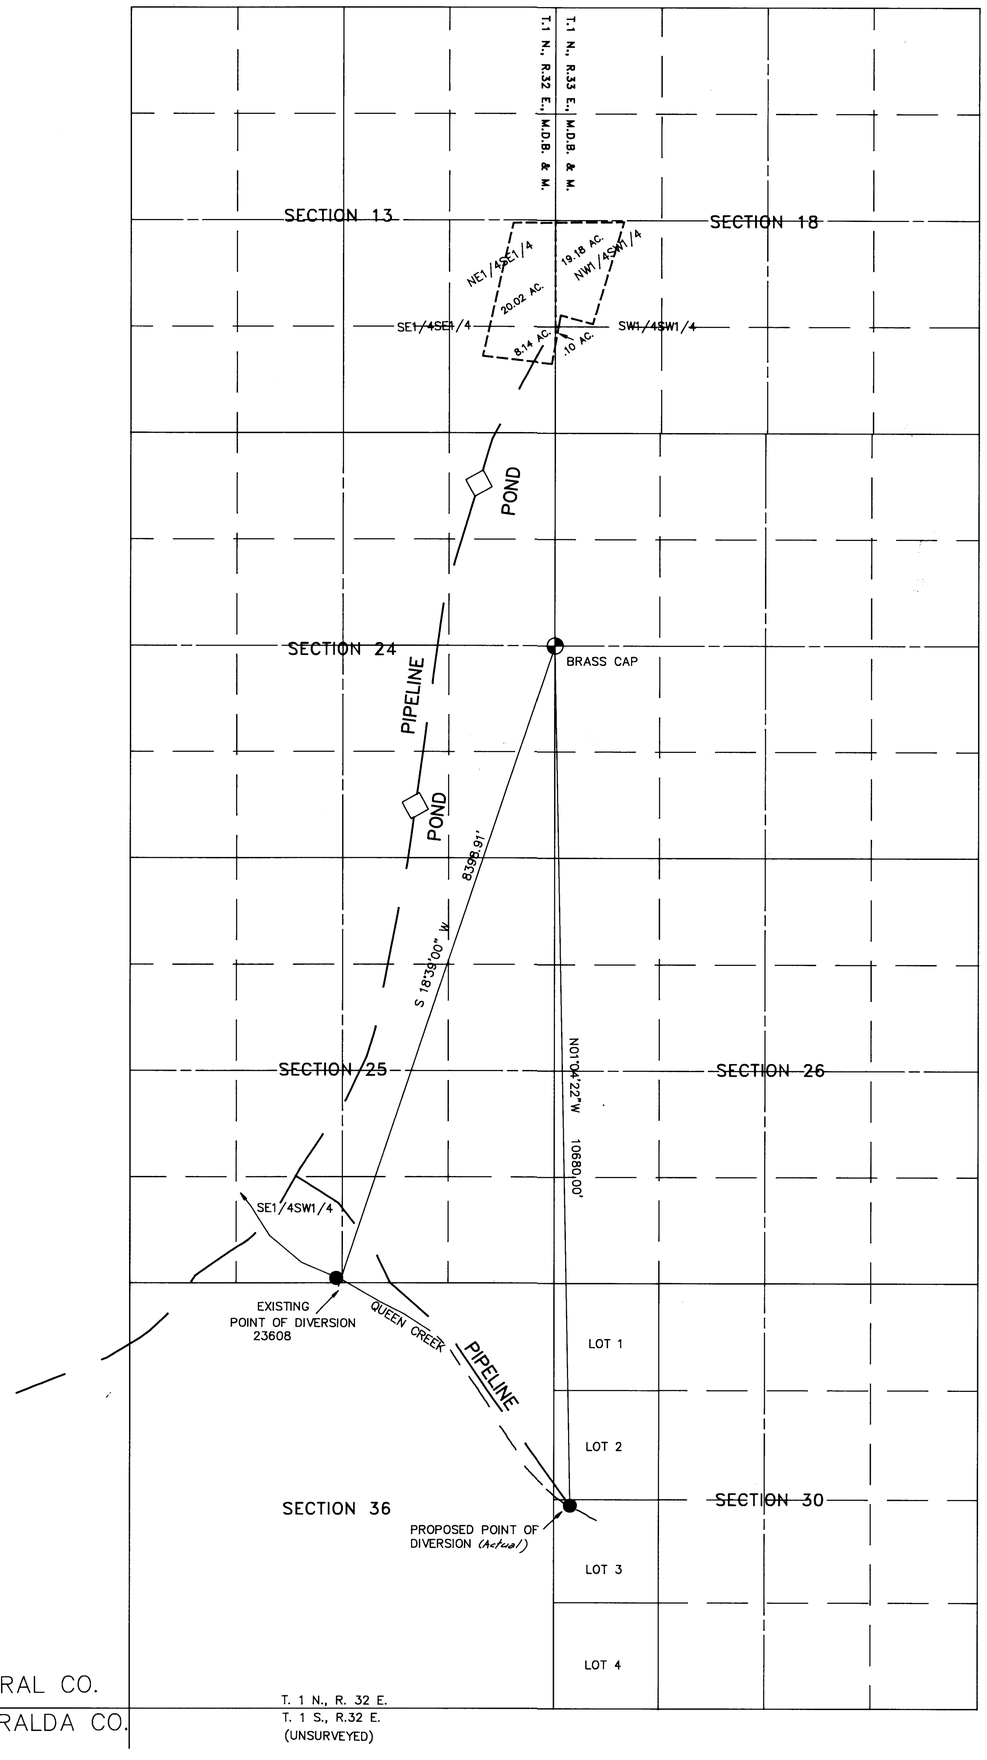

BASIS OF BEARING:
MAGNETIC NORTH—VAR. 17° E

STATE OF NEVADA

COUNTY OF LYON

I, BRUCE L. RICE, BEING FIRST DULY SWORN, DEPOSE AND SAY THAT THIS MAP, CONSISTING OF 1 SHEET HAS BEEN CORRECTLY DRAWN TO THE DESIGNATED SCALE FROM FIELD NOTES OF A SURVEY MADE UNDER MY SUPERVISION JULY 7, 1992; THAT IT TRULY AND CORRECTLY REPRESENTS THE PROPOSED LOCATION AND EXTENT OF THE WORKS USED TO DIVERT WATER FROM AN UNDERGROUND SOURCE IN MINERAL COUNTY BY QUEEN VALLEY RANCH COMPANY, INC.
FOR IRRIGATION & DOMESTIC PURPOSES UNDER PERMIT NO. 23608. THAT THE POINT OF DIVERSION, THE LOCATION, SIZE OF THE DIVERTING CHANNEL, LOCATION AND DESCRIPTION OF ALL MEASURING DEVICES, THE LOCATION AND EXTENT OF LANDS OWNED OR CONTROLLED BY THE APPLICANT UPON WHICH WATER APPLIED FOR UNDER PERMIT NO.23608 IS USED, TOGETHER WITH THE AREA AND KIND OF CULTURE IN EACH 40-ACRE SUBDIVISION, AND THE LOCATION AND NAMES OF ALL OTHER WORKS OR STREAMS WHICH ARE CROSSED BY OR CONNECTED WITH SAID WORKS ARE FULLY AND CORRECTLY DESIGNATED THEREON.

BRUCE L. RICE
STATE WATER RIGHT SURVEYOR NO. 540
PLS 4248 EXP. 12-31-95

SUBSCRIBED AND SWORN TO BEFORE ME THIS 31 DAY OF October, 1995
NOTARY PUBLIC IN AND FOR LYON COUNTY, NEVADA.

ERIN M. SINGLEY
Notary Public - State of Nevada
Appointment Recorded in Lyon County
MY APPOINTMENT EXPIRES JUNE 18, 1997

CULTURAL TABULATION

SUBD.	SECTION	TNSHP	RGE	CULTURE	ACRES	DATE OF FIRST CULTURE
NW1/4SW1/4	SEC.18	T.1 N.	R.33 E.	PASTURE	19.18	PRIOR TO 1995
SW1/4SW1/4	SEC.18	T.1 N.	R.33 E.	PASTURE	.10	PRIOR TO 1995
SE1/4SE1/4	SEC.13	T.1 N.	R.32 E.	PASTURE	8.14	PRIOR TO 1995
NE1/4SE1/4	SEC.13	T.1 N.	R.32 E.	PASTURE	20.02	PRIOR TO 1995

LEGEND:

-------- PLACE OF USE 23608

61484 CERTIFICATE NO. 15235 ISSUED 07/01/99

GRAPHIC SCALE

1000 0 500 1000 2000 4000

(IN FEET)
1 inch = 1000 ft.

STATE ENGINEER'S USE

10-4-2012
REL

During the 2012 GIS Mapping Compilation it was noted that the Sections 26 and 30 on this map are mis-labeled.
Section 26 should be 30
Section 30 should be 31

FILED
NOV 01 1995
STATE ENGINEER'S OFFICE

MAP

TO ACCOMPANY APPLICATION 61484—TO CHANGE THE POINT OF DIVERSION OF PERMIT 23608

FROM: QUEEN'S VALLEY CREEK & MORRIS CREEK
FOR: IRRIGATION & DOMESTIC
BY: QUEEN VALLEY RANCH COMPANY, INC.
IN MINERAL COUNTY, NEVADA

RICE ENGINEERING, INC.
CIVIL ENGINEERING AND SURVEYING
P.O. BOX 130, 2299 HWAY 208, SMITH, NV 89430
(702) 485-2499

61484