T.29 N., R. 34 & 35E.
M.D.B. & M.

BASIS OF BEARINGS
MAGNETIC NORTH
DECLINATION 16° EAST

STATE OF NEVADA
COUNTY OF HUMBOLDT

I, JOHN H. MILTON III, being first duly sworn, depose and say that this map, consisting of one sheet, numbered from 1 to 1, inclusive, has been correctly drawn to the designated scale from field notes of a survey made by me, or under my supervision and direction, between the 28th day of August, and the 29th day of August, 1995; that it truly and correctly represents the proposed location and extent of the works used to divert water from underground in Pershing County, Nevada by NEVATCO RESOURCES L.L.C. for mining, milling and domestic purposes. That the proposed point of diversion and return, the location of the mine, and approximate size of the diverting channel or conduit, and the location and names of all other works or streams which are crossed by or connected with said works, are fully and correctly designated hereon.

John H. Milton III
State Water Right Surveyor No. 573
9-12-95

Subscribed and sworn to before me this 12th day of September, 1995.

Doris A. Twichell
DORIS A. TWICHELL
Notary Public in and for Humboldt County, State of Nevada.
My commission expires on May 28th, 1997.

DORIS A. TWICHELL
NOTARY PUBLIC
HUMBOLDT Co. NEVADA
My Appointment Expires
MAY 28 1997

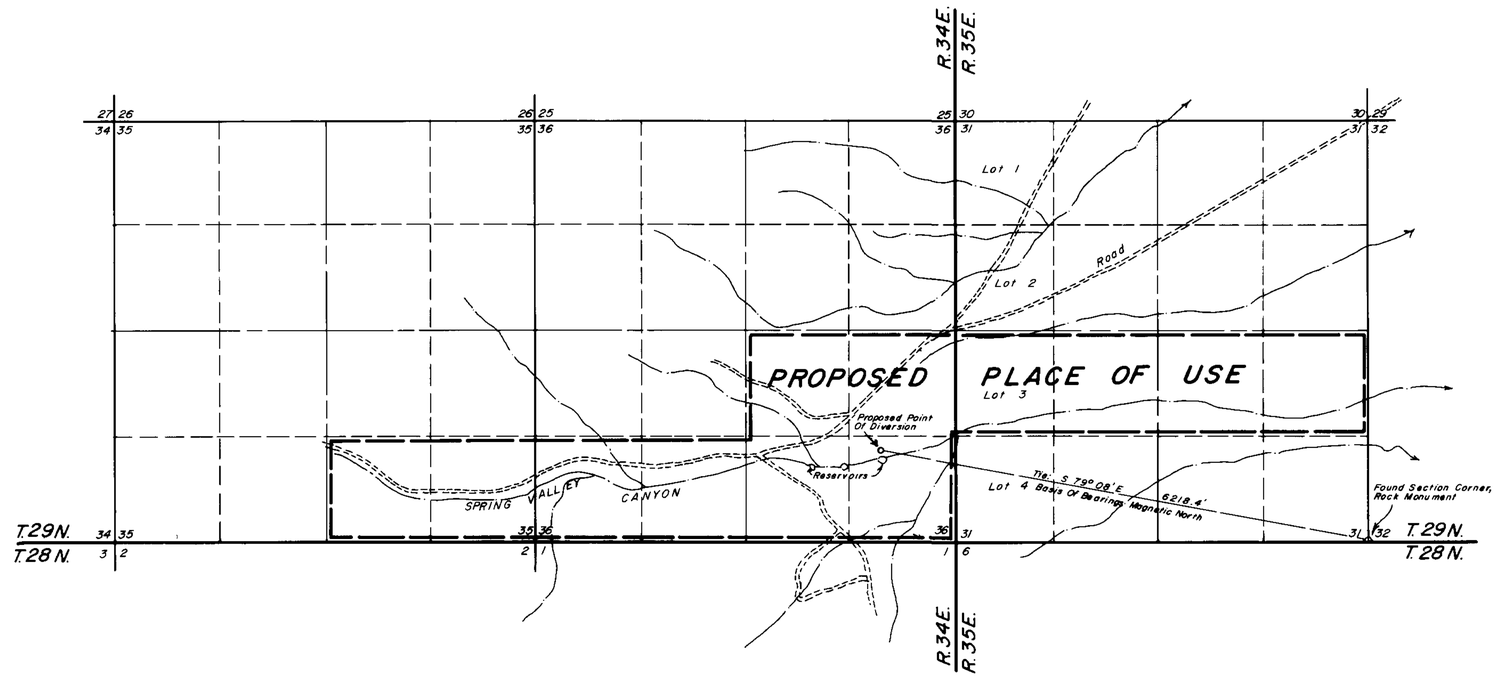

NOTES:

Indicates a found section corner, as noted.

SCALE 1" = 1000'

1000 0 1000 2000 3000 4000

STATE ENGINEER'S USE

61549
FILED
SEP 15 1995
STATE ENGINEER'S OFFICE

RECEIVED
95 SEP 15 AM 11:59
STATE ENGINEER'S OFFICE

Desert Mountain Surveying
Land and Water Right Surveyors
146 West Second Street
WINNEMUCCA, NEVADA 89445 (702) 623-4414

MAP TO ACCOMPANY APPLICATION
TO APPROPRIATE WATER
FROM UNDERGROUND
BY NEVATCO RESOURCES L.L.C.
FOR MINING, MILLING AND
DOMESTIC PURPOSES
In Pershing County, Nevada

61549