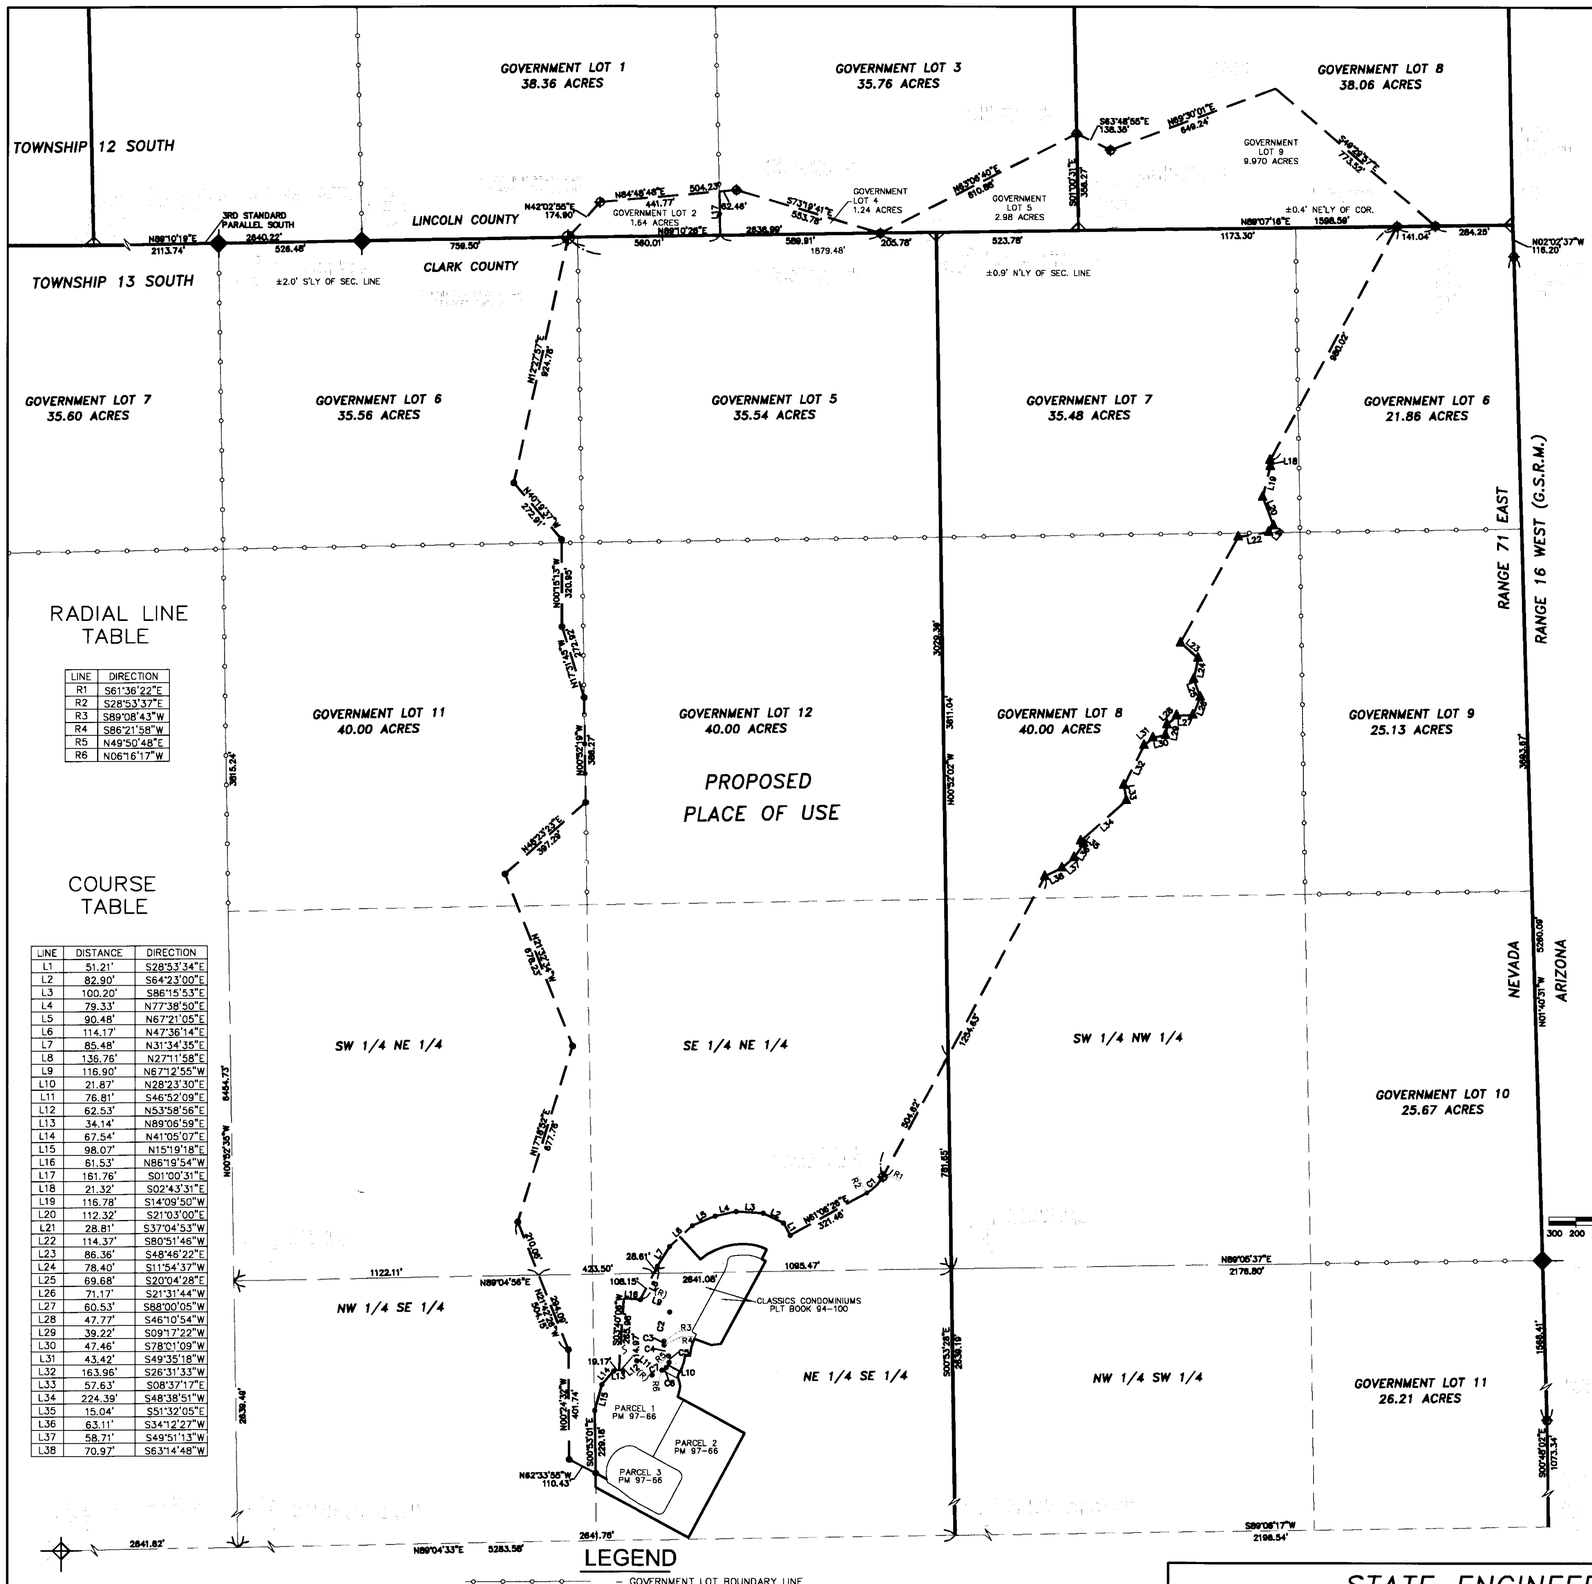

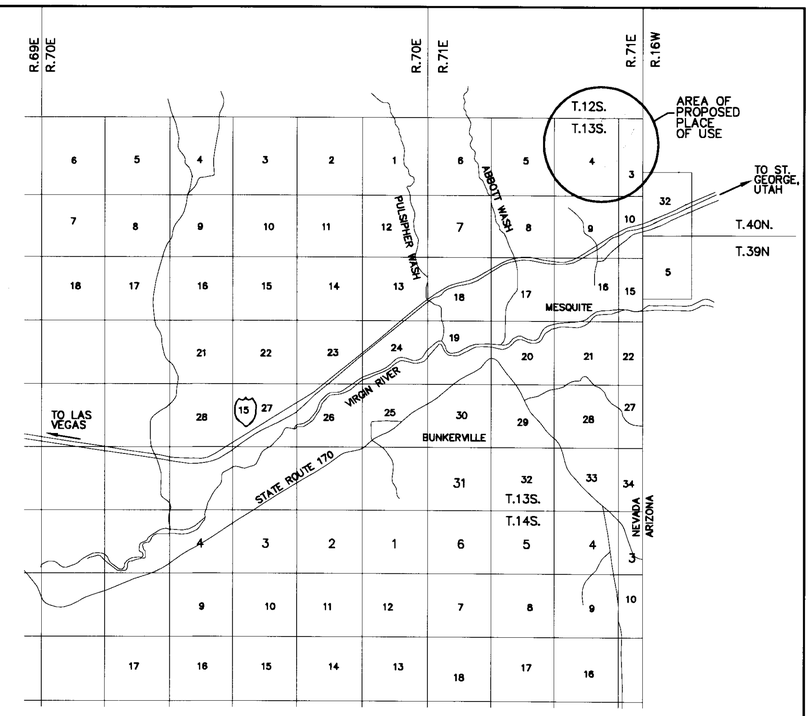

VICINITY MAP

NTS.

RADIAL LINE TABLE

LINE	DIRECTION
R1	S61°36'22"E
R2	S28°53'37"E
R3	S89°08'43"W
R4	S86°21'58"W
R5	N49°50'48"E
R6	N06°16'17"W

COURSE TABLE

LINE	DISTANCE	DIRECTION
L1	51.21'	S28°53'34"E
L2	82.90'	S64°23'00"E
L3	100.20'	S86°15'53"E
L4	79.33'	N77°38'50"E
L5	90.48'	N67°21'05"E
L6	114.17'	N47°36'14"E
L7	85.48'	N31°34'35"E
L8	136.76'	N27°11'58"E
L9	116.90'	N67°12'55"W
L10	21.87'	N28°23'30"E
L11	76.81'	S46°52'09"E
L12	62.53'	N53°58'56"E
L13	34.14'	N89°06'59"E
L14	67.54'	N41°05'07"E
L15	98.07'	N15°19'18"E
L16	61.53'	N86°19'54"W
L17	161.76'	S01°00'31"E
L18	21.32'	S02°43'31"E
L19	116.78'	S14°09'50"W
L20	112.32'	S21°03'00"E
L21	28.81'	S37°04'53"W
L22	114.37'	S80°51'46"W
L23	86.36'	S48°46'22"E
L24	78.40'	S11°54'37"W
L25	69.68'	S20°04'28"E
L26	71.17'	S21°31'44"W
L27	60.53'	S88°00'05"W
L28	47.77'	S46°10'54"W
L29	39.22'	S09°17'22"W
L30	47.46'	S78°01'09"W
L31	43.42'	S49°35'18"W
L32	163.96'	S26°31'33"W
L33	57.63'	S08°37'17"E
L34	224.39'	S48°38'51"W
L35	15.04'	S51°32'05"E
L36	63.11'	S34°12'27"W
L37	58.71'	S49°51'13"W
L38	70.97'	S63°14'48"W

CURVE TABLE

	RADIUS	LENGTH	DELTA	CHORD	BEARING
C1	150.01'	85.65'	32°42'45"	84.49'	N44°45'01"E
C2	265.50'	109.54'	23°38'22"	108.77'	S10°57'54"W
C3	285.50'	13.85'	2°46'45"	13.85'	S02°14'40"E
C4	69.63'	44.38'	36°31'10"	43.63'	S21°53'37"E
C5	20.00'	23.93'	68°32'42"	22.53'	N05°52'51"W
C6	20.00'	19.32'	55°20'13"	18.57'	N56°03'36"E
C7	60.00'	42.51'	40°35'52"	41.63'	S63°25'47"W

LEGEND

- GOVERNMENT LOT BOUNDARY LINE
- 1/4 1/4 SECTION LINE
- 1/4 SECTION LINE
- PROPOSED PLACE OF USE
- FOUND REBAR AND ALUMINUM CAP STAMPED "PLS 13747" PER PARCEL MAP FILE 108, PAGE 16
- FOUND MONUMENT AS NOTED
- FOUND REBAR AND ALUMINUM CAP STAMPED "PLS 13747" PER PARCEL MAP (TO BE RECORDED)
- C1 – CURVE NUMBER (TYPICAL)
- L1 – COURSE NUMBER (TYPICAL)
- R1 – RADIAL LINE (TYPICAL)
- N.A.P.O.T.S. – NOT A PART OF THIS SURVEY

January, 30, 2006
Erik Beyer & Associates, Inc.
1274 St. Alberts Drive
Reno, Nevada 89503
Telep.:775-322-0212
FAX: 775-747-4053
e-mail: eba@gbis.com

AFFIDAVIT

STATE of NEVADA)
SS
COUNTY of WASHOE)

I, Erik Beyer, being first duly sworn, depose and say that site inspections have been made by me, or under by supervision and direction, between the 19th day of September 2005, and the 20th day of September 2005; that the location of each reference monument has been verified by site inspection; that the point of diversion and place of use sites have been inspected; that this map, consisting of one sheet numbered from 1 of 1, inclusive, has been correctly drawn to the designated scale from surveying calculation notes prepared by me, or under my supervision and direction, relying upon analysis of recorded survey maps and other recorded surveying documents in the office of the State Engineer; that this map truly and correctly represents the proposed location and extent of the works used to divert water from the City of Mesquite Wastewater Treatment Facilities, in Clark County, Nevada, by the Paradise Canyon, LLC for irrigation purposes. That the proposed point of diversion, the approximate location and size of the diverting channel or other conduit, all reservoirs or basins, the location and names of all other works which will cross or connect with the proposed works, and the boundary of all lands, showing by 40-acre subdivisions the areas proposed to the served, are fully and correctly designated thereon.

State Water Rights Surveyor, No. 680

PROFESSIONAL ENGINEER-STATE OF NEVADA
ERIK BEYER
Exp. 12-31-06
CIVIL
No. 2795
2/3/06

Subscribed and sworn to before me this 3rd day of FEBRUARY, 2006

Barbara J. Suter
Notary Public in and for Washoe County, Nevada.

My Commission Expires AUGUST 5, 2007

BARBARA J. SUTER
Notary Public - State of Nevada
Appointment Recorded in Washoe County
No: 99-5106-2 - Expires August 5, 2007

POINT OF DIVERSION

Reference to Point of Diversion, Map Filed with Permit No. 47708

BASIS OF BEARING

The section line between the NE corner and the NW corner of section 3, T 13 S, R 71 E, M.D.M. being the common section line between section 3, T 13 S, R 71 E, M.D.M and sections 33 and 34, T 12 S, R 71 E, M.D.M. as recorded in the office of the US Bureau of Land Management, Document #3353.

STATE ENGINEER'S USE

MAP TO ACCOMPANY APPLICATION TO APPROPRIATE WATER

FOR IRRIGATION USE BY PARADISE CANYON, LLC FROM THE CITY OF MESQUITE WASTEWATER TREATMENT FACILITY IN CLARK COUNTY, NEVADA, PERMIT No. 61692-S05

SHEET 1 OF 1

RECEIVED
2006 FEB -3 PM 3:22
STATE ENGINEER

61692 S05