STATE OF NEVADA

COUNTY OF DOUGLAS S.S.

I, WYATT J. OWENS, BEING FIRST DULY SWORN, DEPOSE AND SAY THAT THIS MAP, CONSISTING OF ONE SHEET, HAS BEEN CORRECTLY DRAWN TO THE DESIGNATED SCALE FROM FIELD NOTES OF A SURVEY MADE BY ME ON THE 13TH DAY OF NOVEMBER, 1995; THAT IT TRULY AND CORRECTLY REPRESENTS THE PROPOSED WELL LOCATION AND SHOWS THE BOUNDARY OF ALL LAND, BY 40 ACRE SUBDIVISION, TO BE INCLUDED, AND IS FULLY AND CORRECTLY DESIGNATED HEREON AS IT EXISTS IN LYON COUNTY AND WILL BE APPROPRIATED BY PETE OXSEN.

Wyatt J. Owens

STATE WATER RIGHT SURVEYOR

STATE OF NEVADA

COUNTY OF DOUGLAS S.S.

ON THIS 20th DAY OF November, 1995, PERSONALLY APPEARED BEFORE ME, A NOTARY PUBLIC IN AND FOR SAID COUNTY AND STATE, WYATT J. OWENS, WHO ACKNOWLEDGES THAT HE EXECUTED THE ABOVE INSTRUMENT.

Lori Ann Varner

NOTARY PUBLIC

LORI ANN VARNER
NOTARY PUBLIC - NEVADA

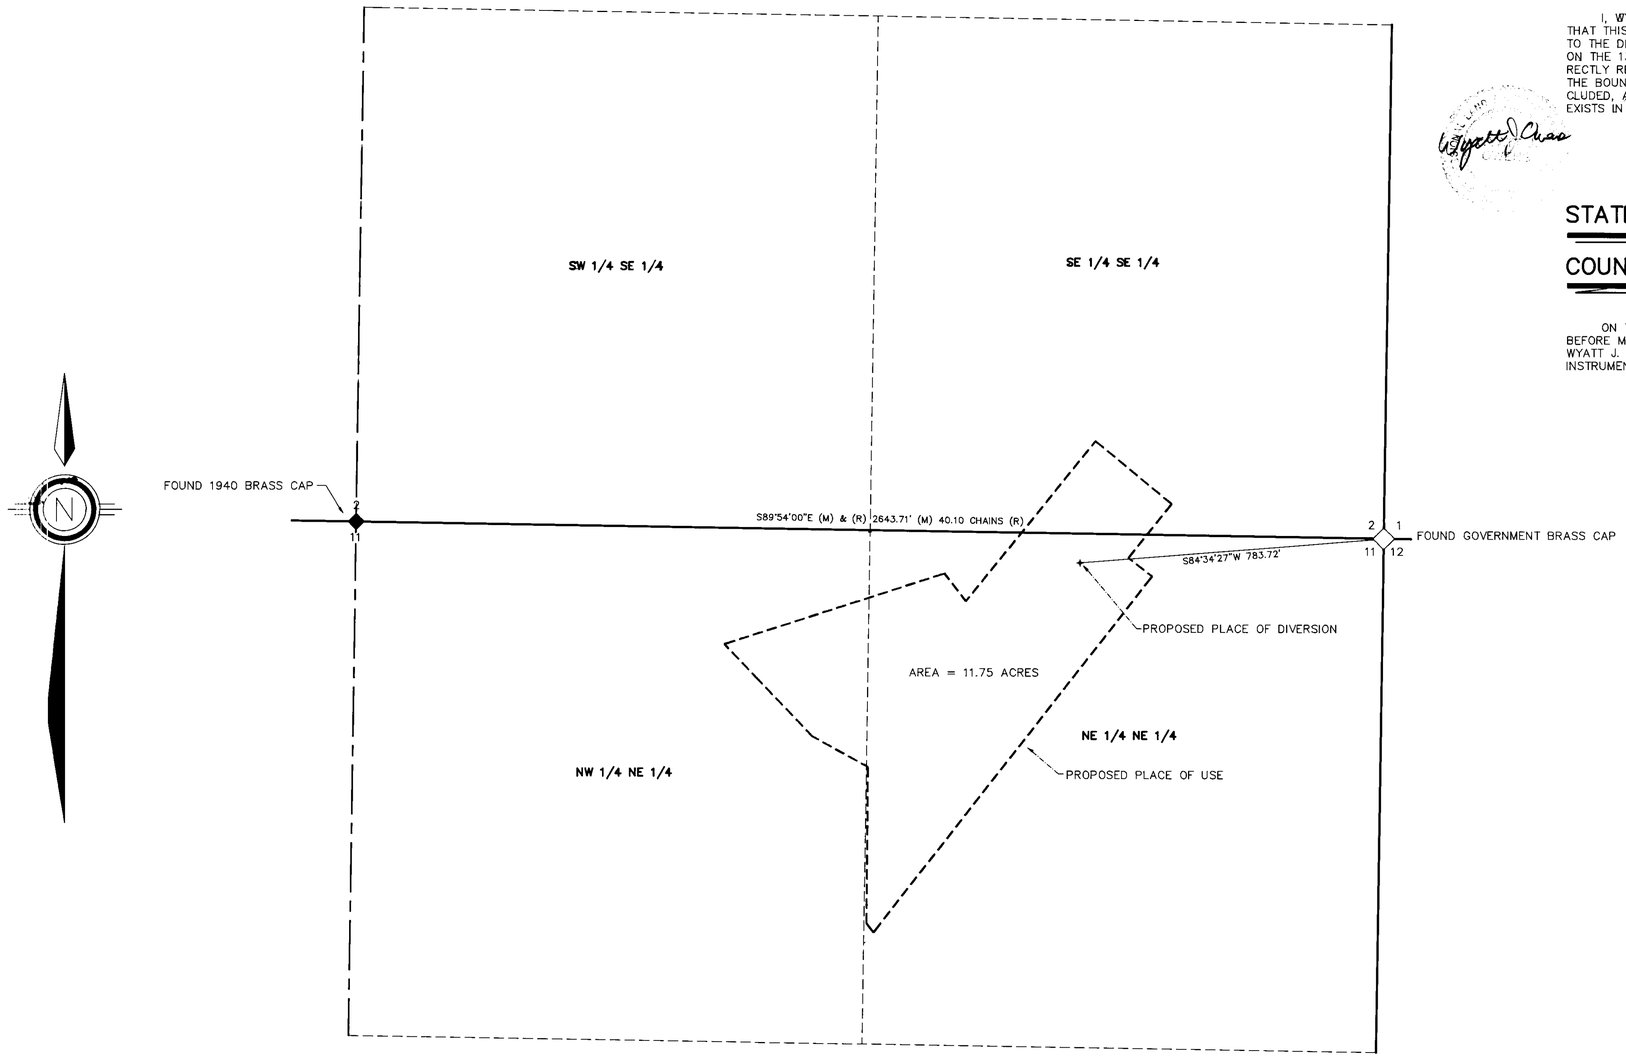

T.10N., R.23E., MDB&M

200 0 200 600

Scale 1" = 200 ft

61721 CERTIFICATE NO. 16662 ISSUED 7-12-06

BASIS OF BEARINGS

THE BASIS OF BEARING OF THIS MAP IS THE NORTH LINE OF THE NORTHEAST QUARTER OF SECTION 11, TOWNSHIP 10 NORTH, RANGE 23 EAST, M.D.B. & M. THE BEARING OF SAID LINE IS S89°54'E AS PER THE ORIGINAL BLM PLAT OF SAID TOWNSHIP (1948).

SHEET 1 OF 1

STATE ENGINEER'S USE

61721

FILED
DEC 01 1995
STATE ENGINEER'S OFFICE

MAP TO ACCOMPANY APPLICATION TO APPROPRIATE WATER FOR COMMERCIAL USE BY PETER AND NANCY OXSEN FROM AN UNDERGROUND SOURCE IN LYON COUNTY, NEVADA

61721