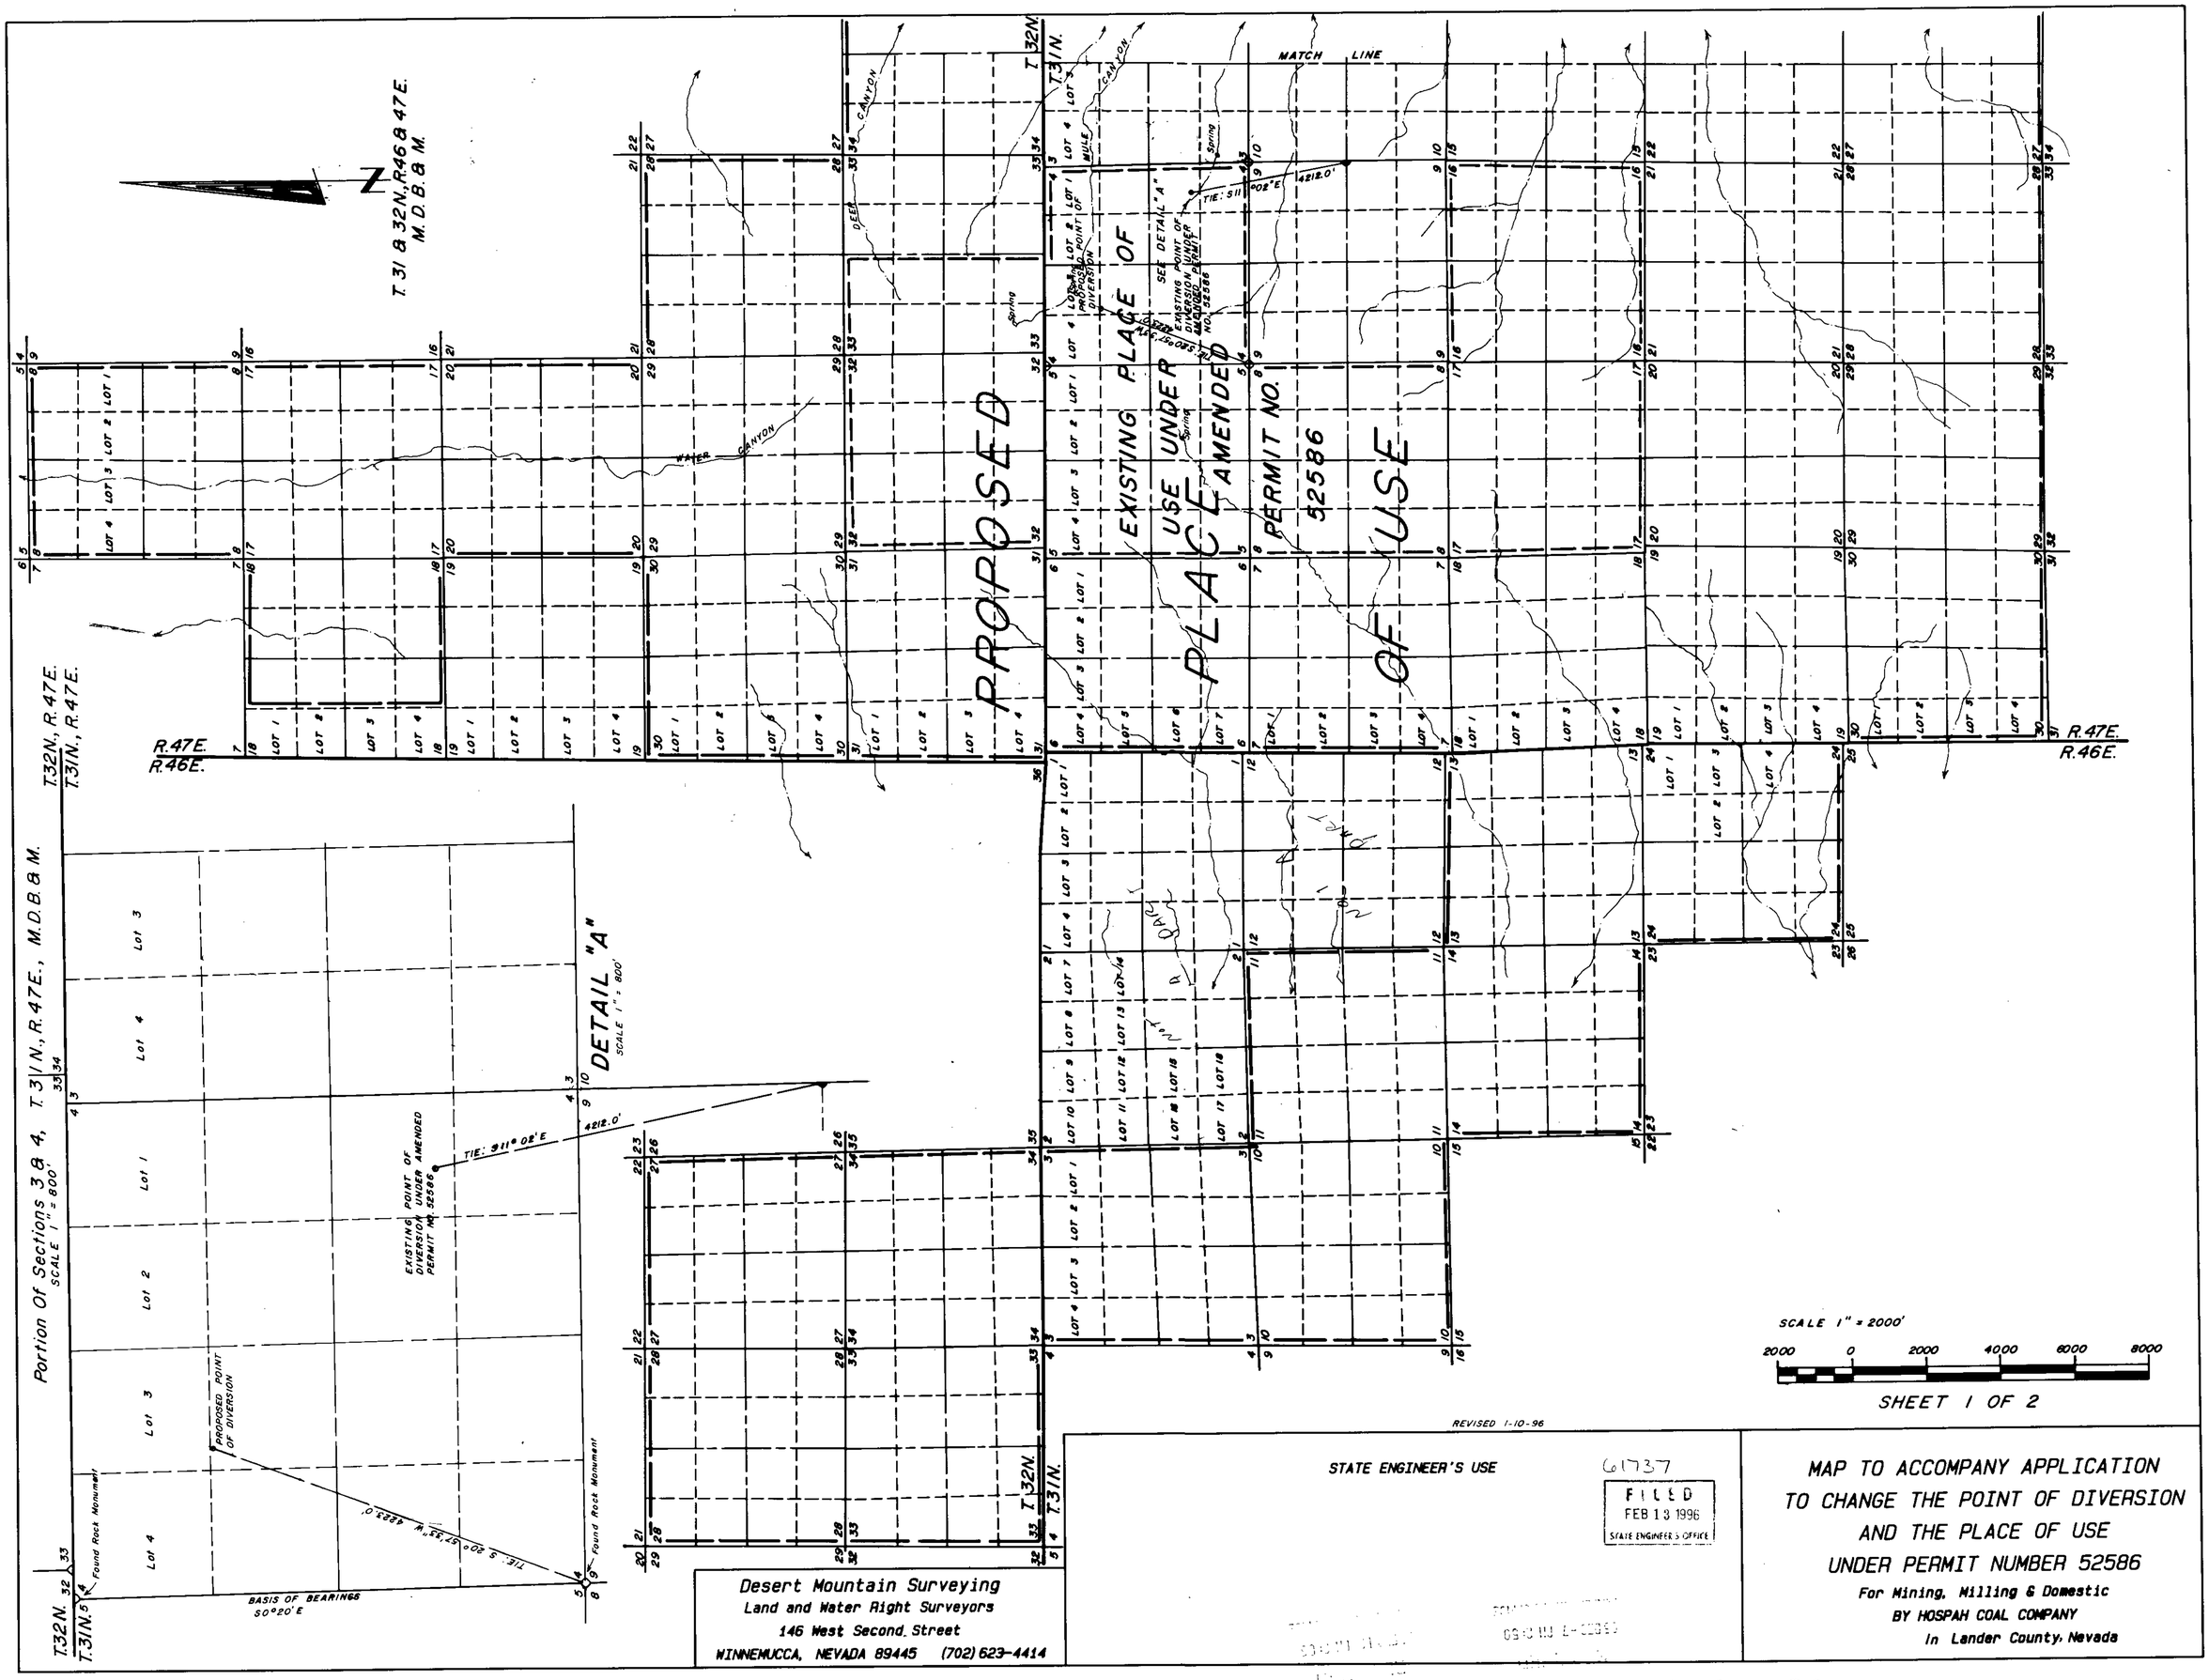

63124T 63123T 63122T 63121T 61737

STATE OF NEVADA
COUNTY OF HUMBOLDT

I, JOHN H. MILTON III, being first duly sworn, depose and say that this map, consisting of two sheets, numbered from 1 to 2, inclusive, has been correctly drawn to the designated scale from field notes of a survey made by me, or under my supervision and direction, between the 18th day of October, and the 19th day of October, 1995; that it truly and correctly represents the proposed location and extent of the works used to divert water from underground in Lander, County, Nevada by HOSPAH COAL COMPANY,
for mining, milling and domestic purposes under Amended Permit Number 52586. That the proposed point of diversion and return, the location of the mine, and approximate size of the diverting channel or conduit, and the location and names of all other works or streams which are crossed by or connected with said works, are fully and correctly designated hereon.

State Water Right Surveyor No. 573

PROFESSIONAL LAND SURVEYOR JOHN H. MILTON III No. 5271 STATE OF NEVADA

12-1-95

Subscribed and sworn to before me this 31 day of December 1995.

DORIS A. TWICHELL
Notary Public in and for Humboldt County, State of Nevada.
My commission expires on May 28th, 1997.

DORIS A. TWICHELL
NOTARY PUBLIC
HUMBOLDT Co., NEVADA
My Appointment Expires
MAY 28 1997

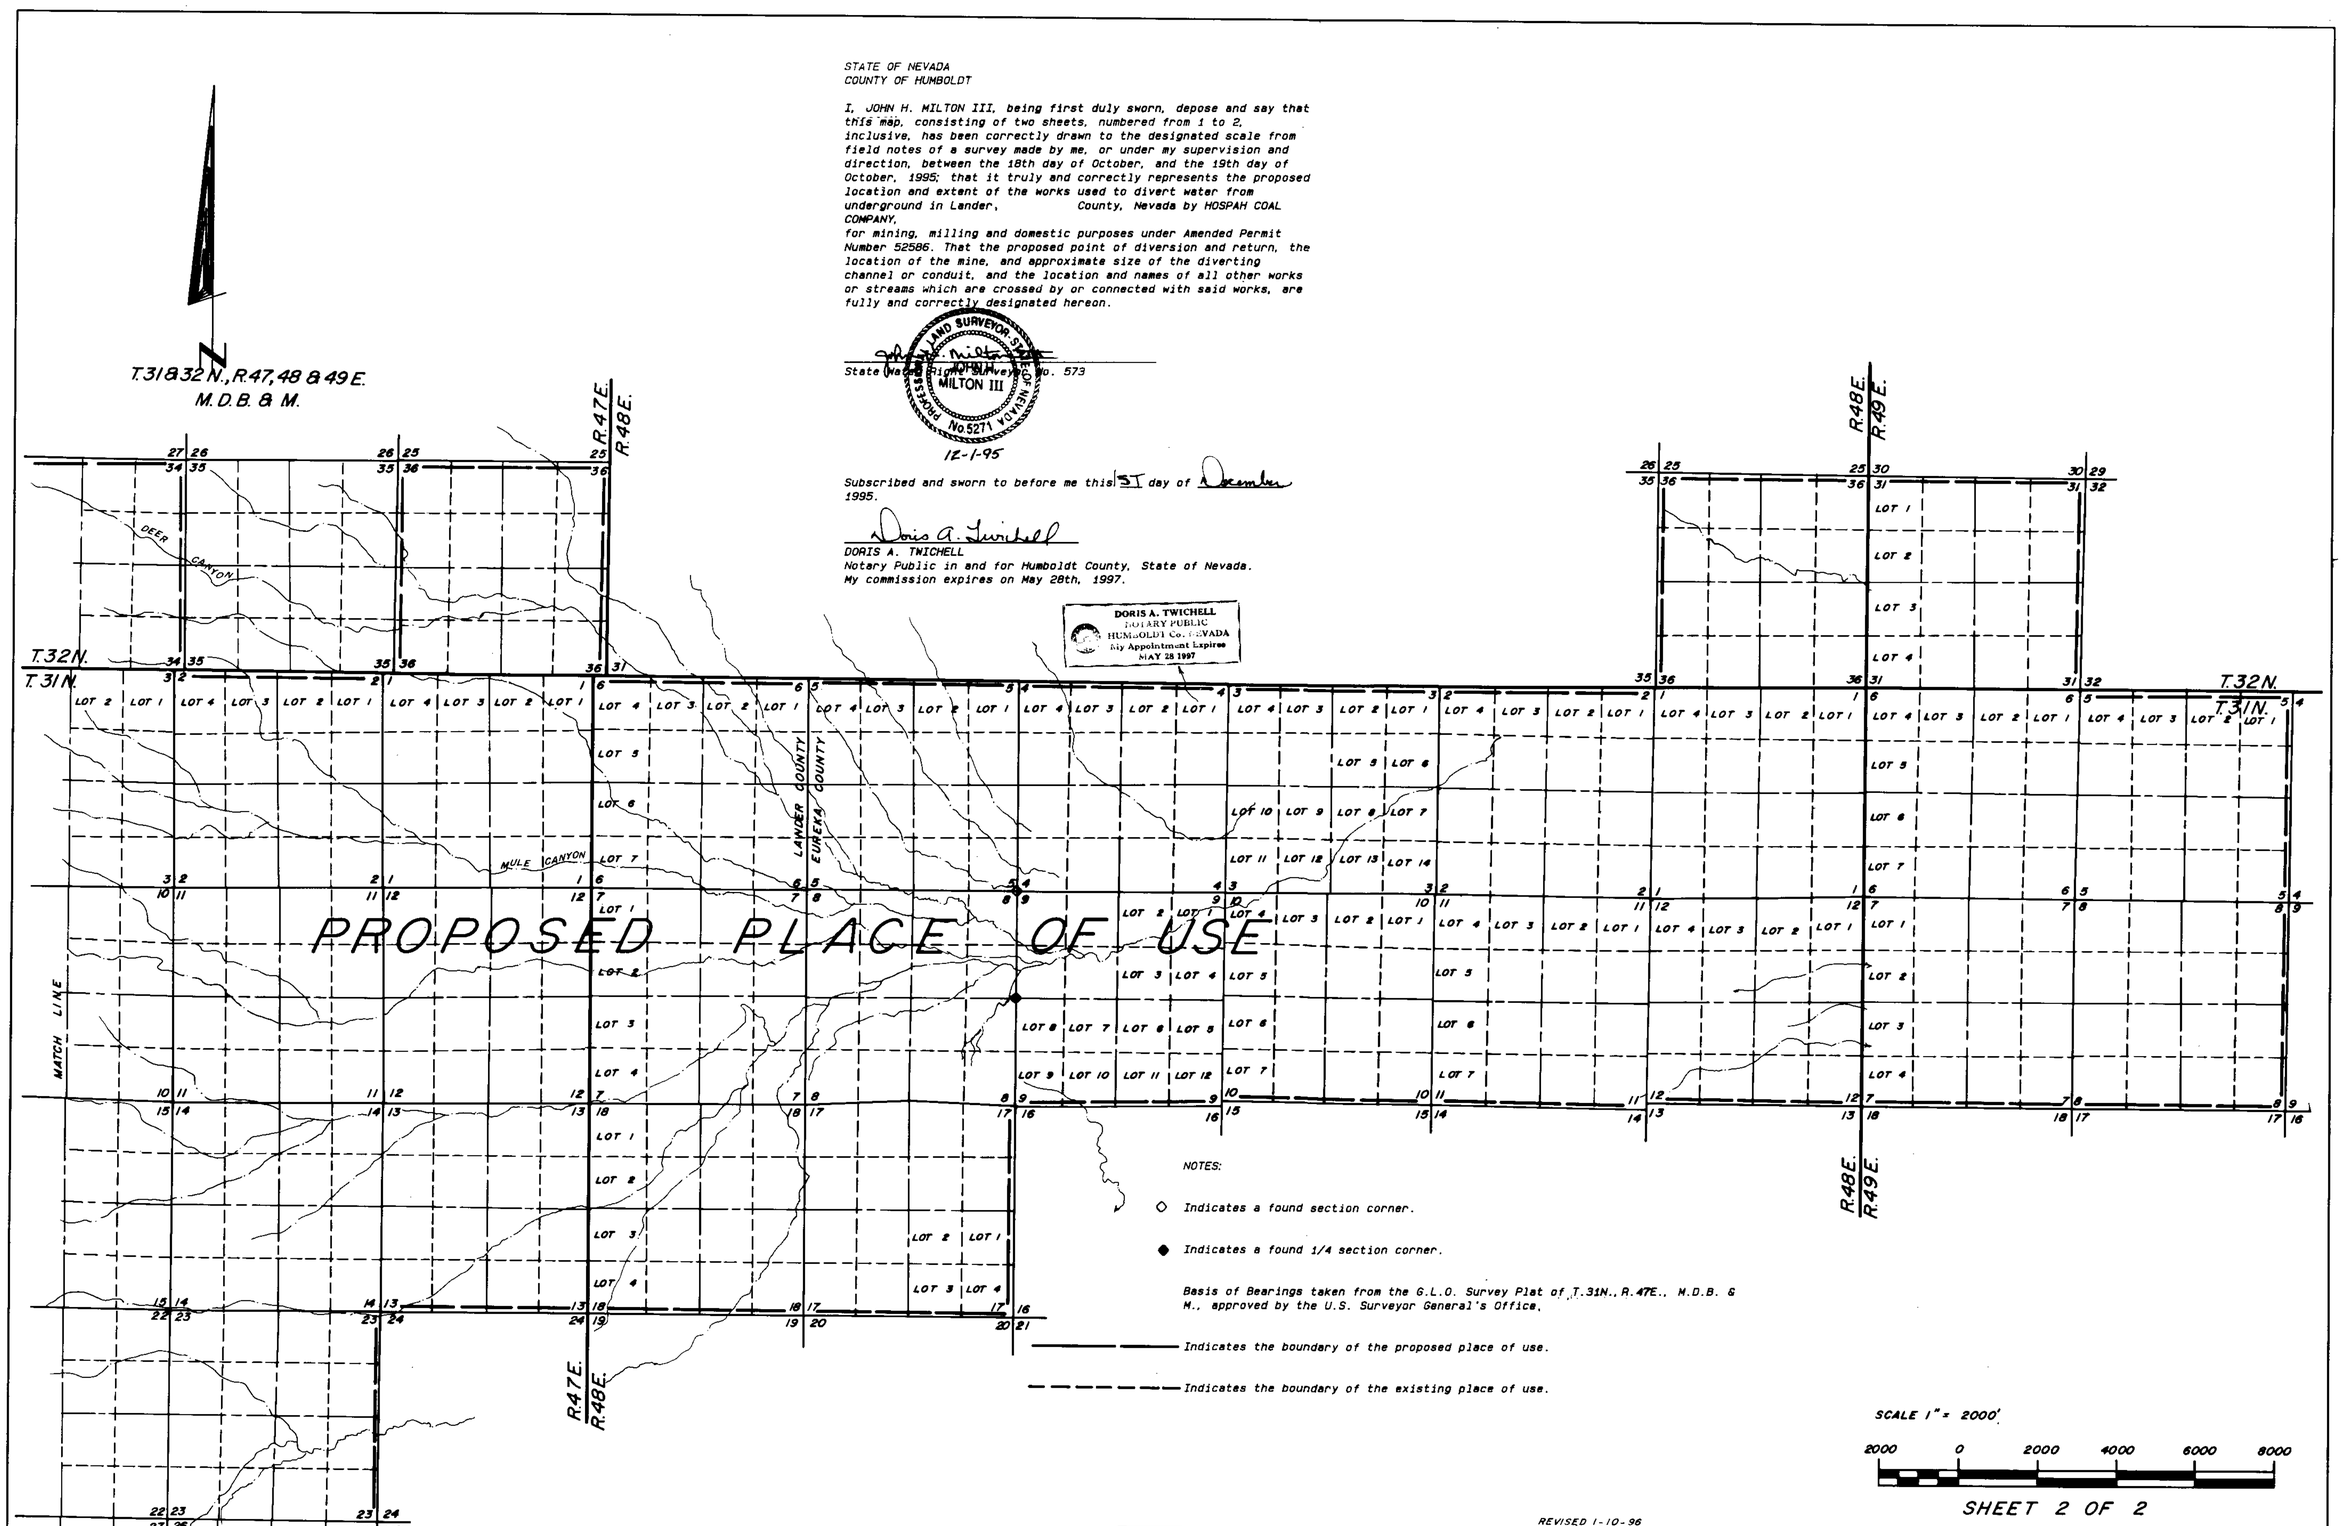

NOTES:

◇ Indicates a found section corner.

◆ Indicates a found 1/4 section corner.

Basis of Bearings taken from the G.L.O. Survey Plat of T.31N., R.47E., M.D.B. & M., approved by the U.S. Surveyor General's Office.

——— Indicates the boundary of the proposed place of use.

- - - - Indicates the boundary of the existing place of use.

SCALE 1" = 2000'

2000 0 2000 4000 6000 8000

SHEET 2 OF 2

REVISED 1-10-96

STATE ENGINEER'S USE

61737

FILED
FEB 13 1996
STATE ENGINEER'S OFFICE

Desert Mountain Surveying
Land and Water Right Surveyors
146 West Second Street
WINNEMUCCA, NEVADA 89445 (702) 623-4414

MAP TO ACCOMPANY APPLICATION
TO CHANGE THE POINT OF DIVERSION
AND THE PLACE OF USE
UNDER PERMIT NUMBER 52586
For Mining, Milling & Domestic
BY HOSPAH COAL COMPANY
In Lander County, Nevada

63124T 63123T 63122T 63121T 61737