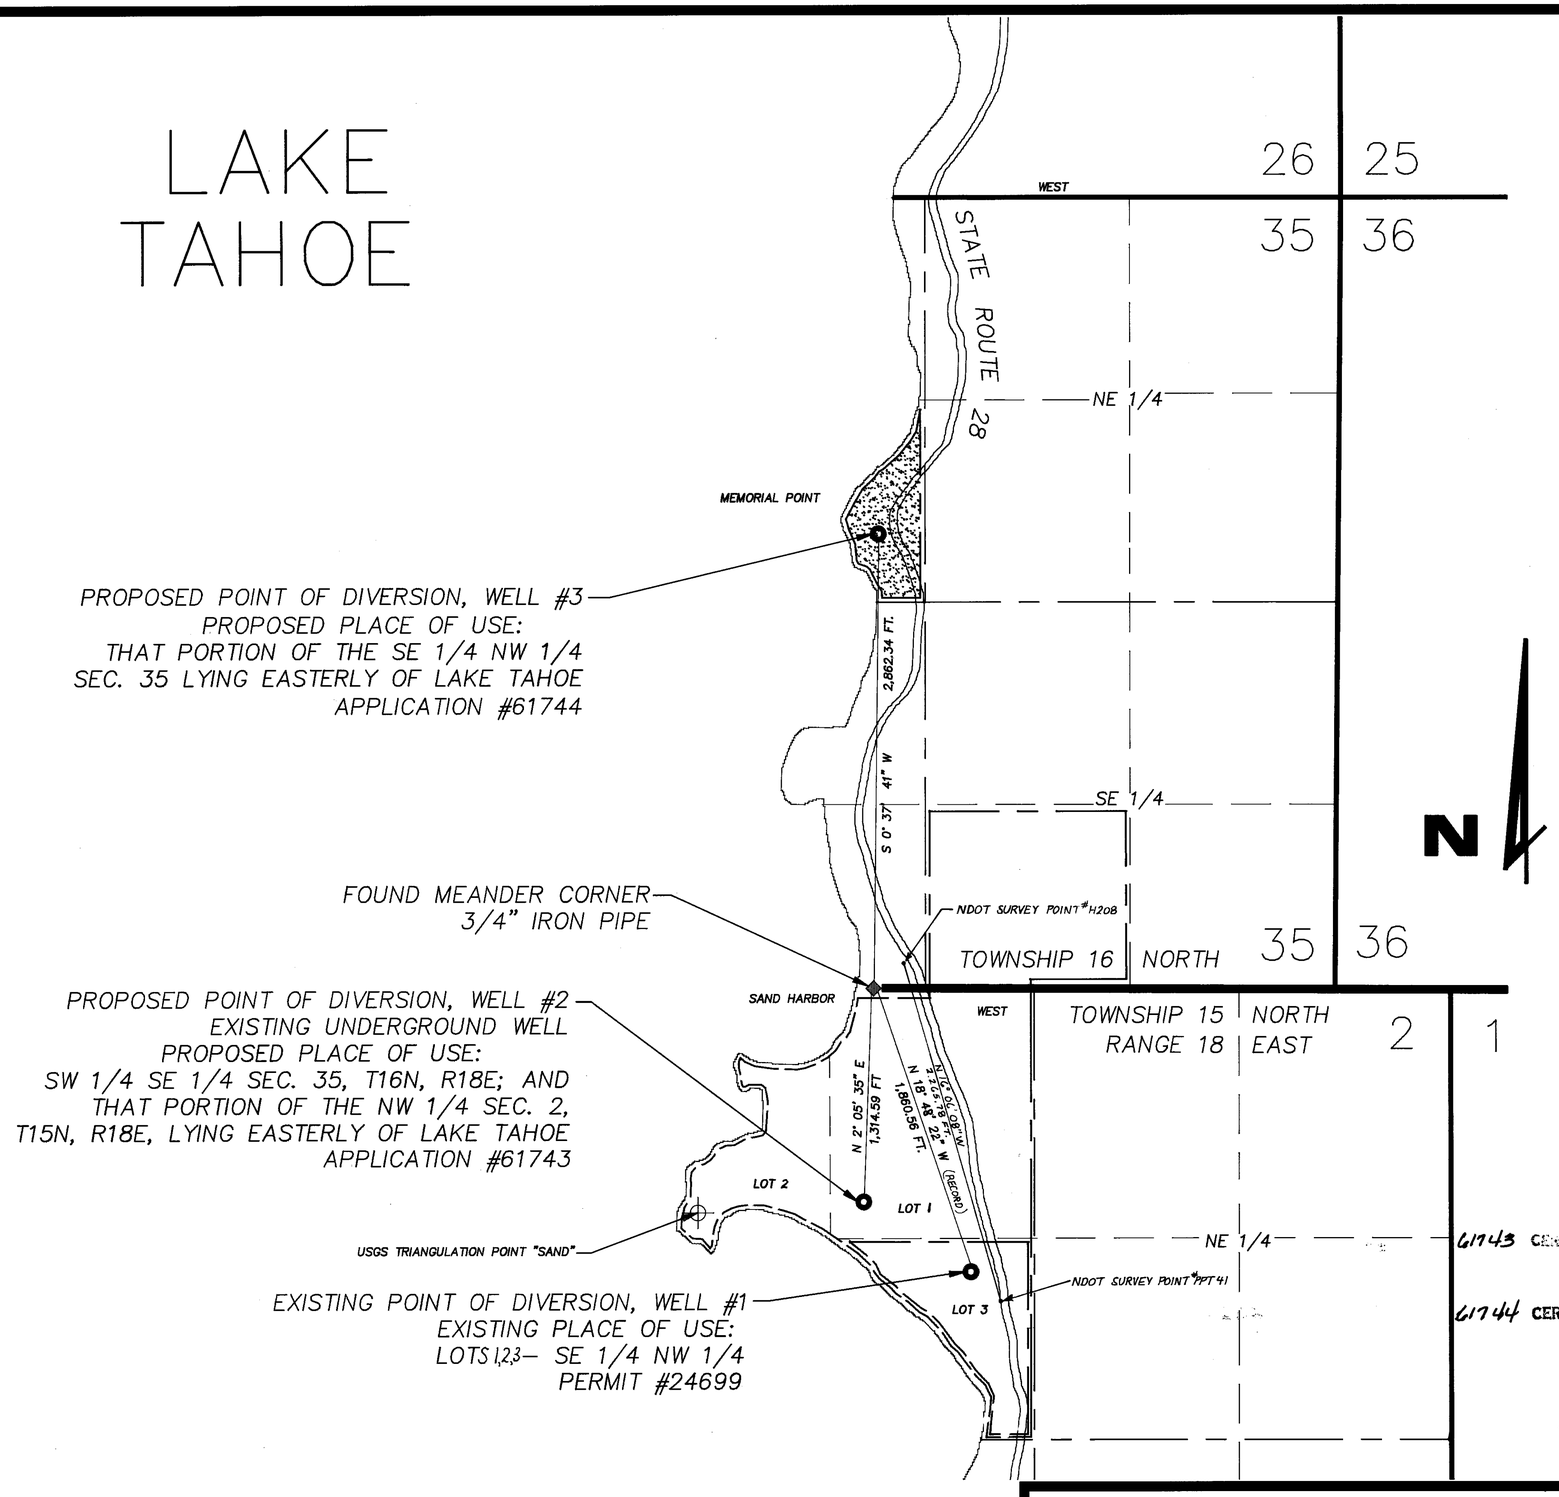

STATE OF NEVADA)
) ss
COUNTY OF CARSON CITY)

I, JOSEPH L. CYPHERS, BEING FIRST DULY SWORN, DEPOSE AND SAY THAT THIS MAP, CONSISTING OF ONE SHEET, NUMBERED FROM 1 TO 1, INCLUSIVE, HAS BEEN CORRECTLY DRAWN TO THE DESIGNATED SCALE FROM FIELD NOTES OF A SURVEY MADE BY ME, OR UNDER MY SUPERVISION AND DIRECTION, BETWEEN THE 27TH OF OCTOBER, 1994 AND THE 25TH OF APRIL, 1995; THAT IT TRULY AND CORRECTLY REPRESENTS THE PROPOSED LOCATION AND EXTENT OF THE WORKS USED TO DIVERT WATER FROM AN UNDERGROUND SOURCE IN WASHOE COUNTY, NEVADA, BY THE STATE OF NEVADA, DEPARTMENT OF CONSERVATION, DIVISION OF STATE PARKS, FOR RECREATIONAL PURPOSES; THAT THE PROPOSED POINTS OF DIVERSION, THE APPROXIMATE LOCATIONS AND SIZE OF THE DIVERTING CHANNELS OR CONDUITS, THE PLACES AND MANNER OF USE, AND THE LOCATIONS AND NAMES OF ALL OTHER WORKS OR STREAMS WHICH ARE CROSSED BY, OR CONNECTED WITH THE SAID WORKS, ARE FULLY AND CORRECTLY DESIGNATED THEREON.

Joseph L. Cyphers
(STATE WATER RIGHTS SURVEYOR 797)

SUBSCRIBED AND SWORN TO BEFORE ME
THIS 11th DAY OF December, 1995.
Kirsten Hettrick
NOTARY PUBLIC IN AND FOR CARSON CITY, NEVADA
MY COMMISSION EXPIRES March 1, 1999

KIRSTEN HETTRICK
NOTARY PUBLIC - NEVADA
Appt. Recorded in CARSON CITY
My Appt. Exp. March 1, 1999

61743 CERTIFICATE NO. 16951 ISSUED 4-30-08

61744 CERTIFICATE NO. 16952 ISSUED 4-30-08

REGISTERED PROFESSIONAL ENGINEER JOSEPH L. CYPHERS No. 7539 STATE OF NEVADA

SCALE 1" = 500'

500 0 500 1000 2000 3000

1. BASIS OF BEARINGS – NEVADA STATE PLANE COORDINATE SYSTEM, 1983 DATUM FROM SURVEY CONTROL SET BY RESOURCE CONCEPTS, INC. FOR THE NEVADA DEPARTMENT OF TRANSPORTATION, 1994, STATE ROUTE 28 RESURFACING PROJECT

2. WATER IS DIVERTED FROM THE WELLS THROUGH STATE PARK WATER STORAGE AND DISTRIBUTION SYSTEMS FOR USE AT COMFORT STATIONS, VISITOR'S CENTER, RANGER RESIDENCES AND OTHER PARK FACILITIES

STATE ENGINEER'S USE

FILED
DEC 11 1995
STATE ENGINEER'S OFFICE

MAP TO ACCOMPANY APPLICATION TO CHANGE THE POINT OF DIVERSION AND PLACE OF USE OF A PORTION **UNDER PERMIT 24699, CERTIFICATE 7340 FOR RECREATIONAL USE BY THE STATE OF NEVADA, DEPARTMENT OF CONSERVATION DIVISION OF STATE PARKS FROM AN UNDERGROUND SOURCE IN WASHOE COUNTY, NEVADA**

SHEET 1 OF 1

APPLICATIONS 61743, 61744 61743