PORTIONS OF T.34 & 35N., R.28 & 29E., M.D.B. & M.

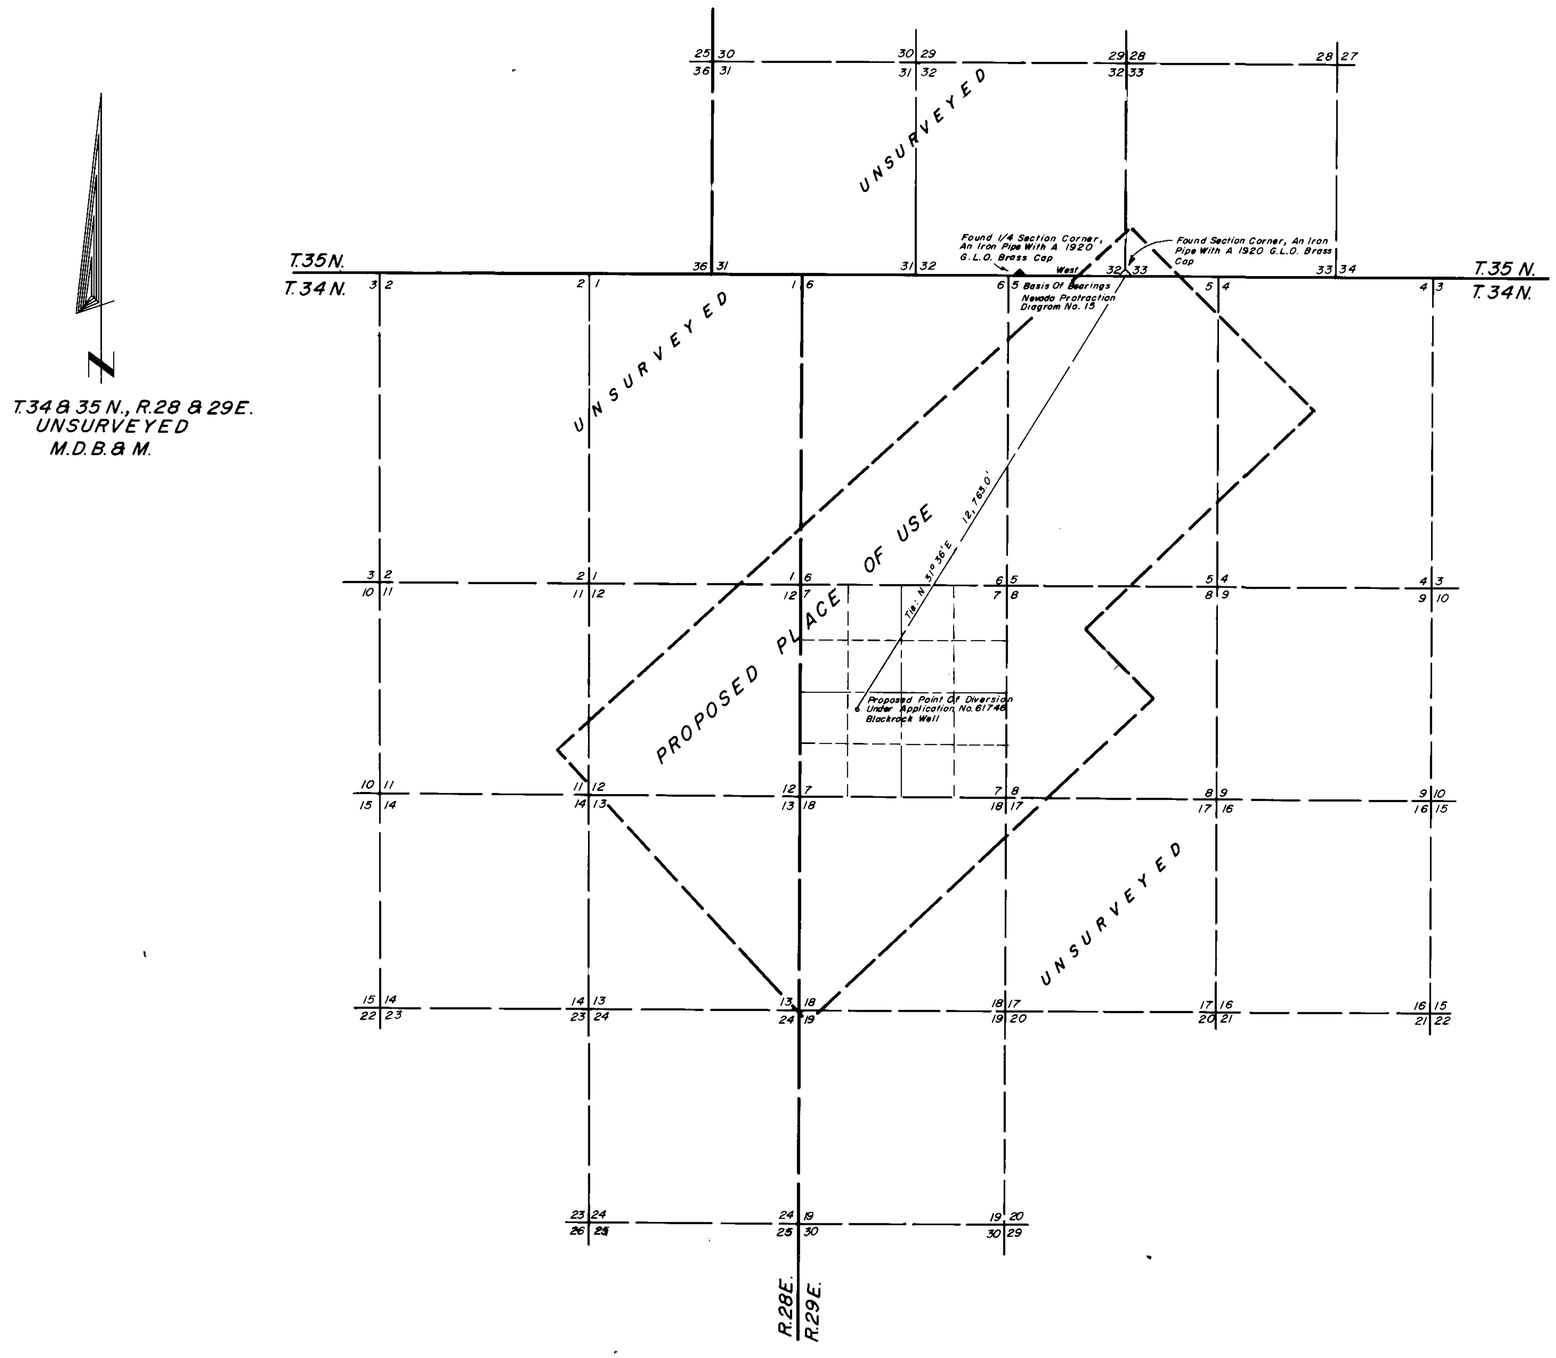

STATE OF NEVADA
COUNTY OF HUMBOLDT

I, JOHN H. MILTON III, being first duly sworn, depose and say that this map, consisting of one sheet, numbered from 1 to 1, inclusive, has been correctly drawn to the designated scale from field notes of a survey made by me, or under my supervision and direction, between the 12th day of February, and the 13th day of February, 1996; that it truly and correctly represents the proposed location and extent of the works used to divert water from underground (Blackrock Well) in Pershing County, Nevada by D. G. HYDE & M. W. LOYD, for mining, milling and domestic purposes under Application Number 61746. That the proposed point of diversion and return, the location of the mine, and approximate size of the diverting channel or conduit, and the location and names of all other works or streams which are crossed by or connected with said works, are fully and correctly designated hereon.

PROFESSIONAL LAND SURVEYOR STATE OF NEVADA No. 5271

JOHN H. MILTON III
State Water Right Surveyor No. 573

2-21-96

Subscribed and sworn to before me this 21st day of February, 1996.

Doris A. Twichell

DORIS A. TWICHELL
Notary Public in and for Humboldt County, State of Nevada.
My commission expires on May 28th, 1997.

DORIS A. TWICHELL
NOTARY PUBLIC
HUMBOLDT Co. NEVADA
My Appointment Expires
MAY 28 1997

SCALE 1" = 2000'

2000 0 2000 4000 6000 8000

STATE ENGINEER'S USE

FILED
FEB 23 1996
STATE ENGINEER'S OFFICE

MAP TO ACCOMPANY APPLICATION TO APPROPRIATE WATER UNDER APPLICATION NO. 61746 BY D. G. HYDE & M. W. LOYD FROM UNDERGROUND FOR MINING, MILLING & DOMESTIC IN PERSHING COUNTY, NEVADA

Desert Mountain Surveying
Land and Water Right Surveyors
146 West Second Street
WINNEMUCCA, NEVADA 89445 (702) 623-4414

61746