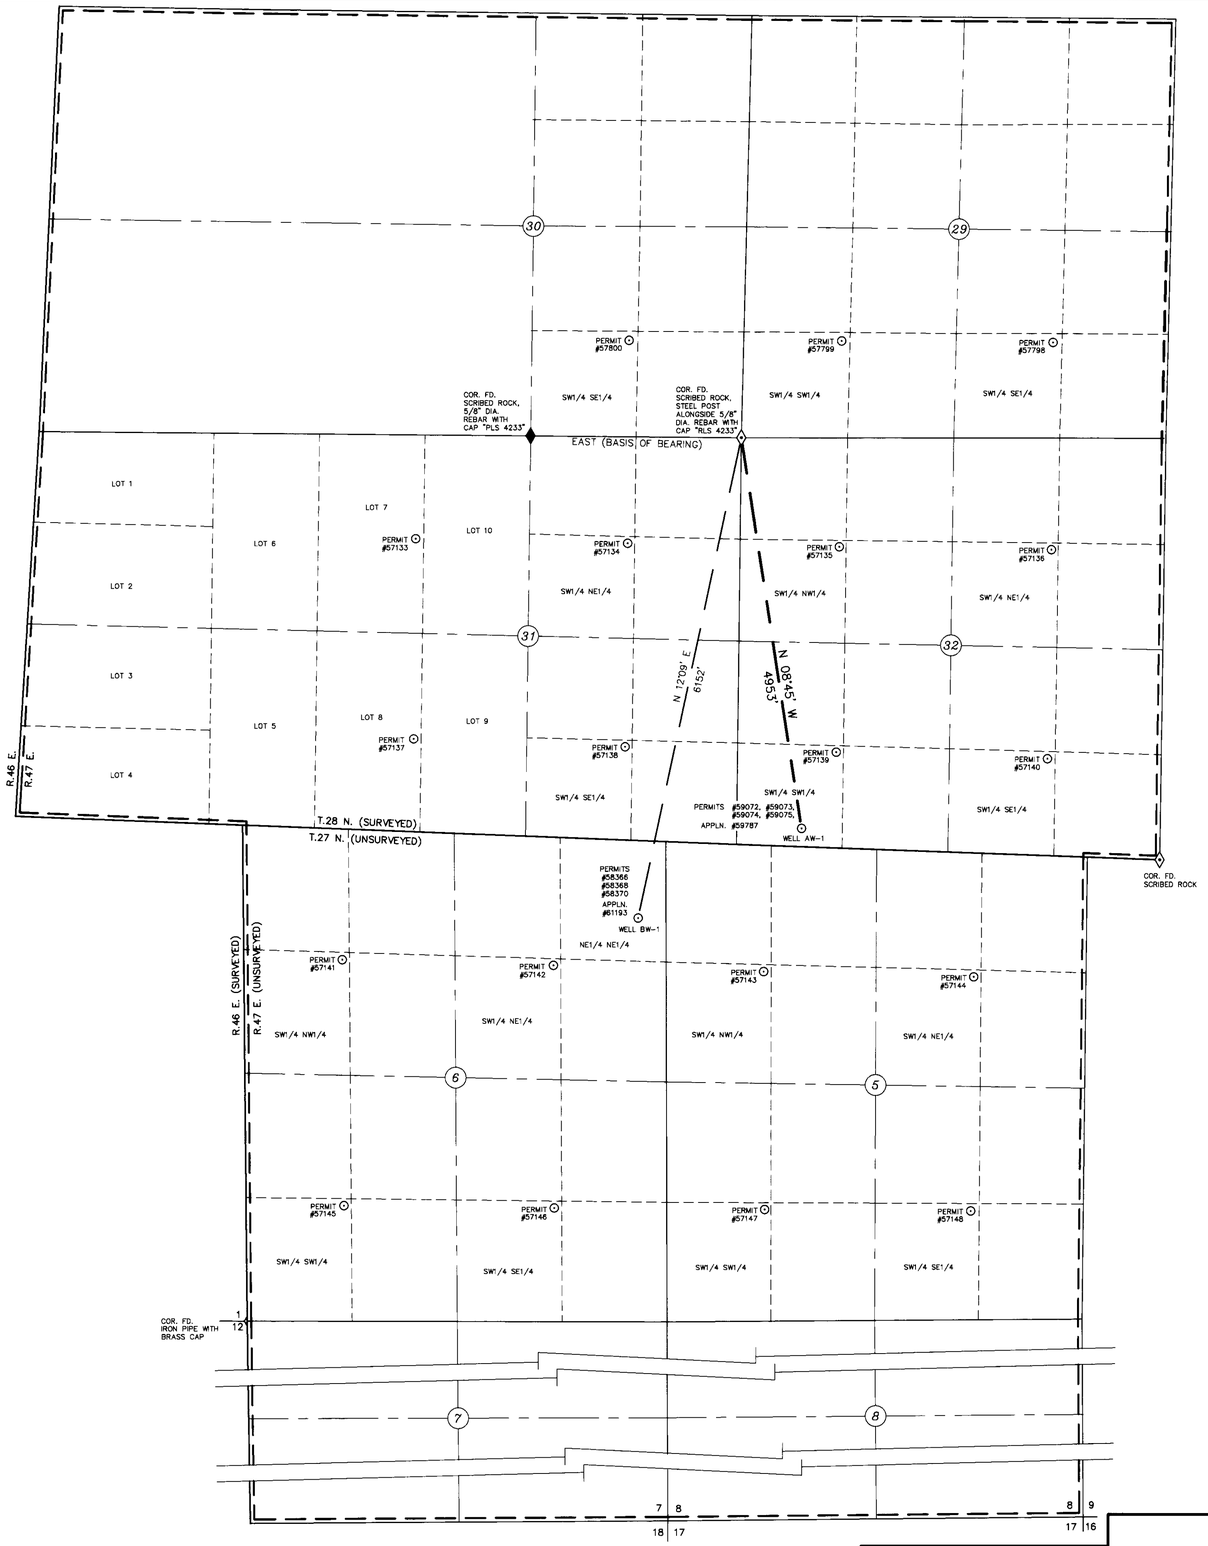

T.27 AND 28 N., R.47 E.
M.D.M.

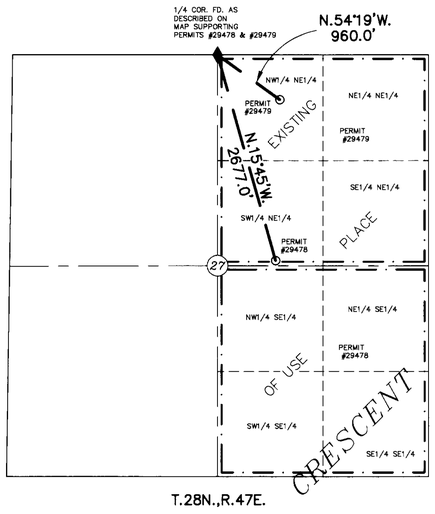

T.28N.,R.47E.

EXISTING PLACE OF USE, PERMITS #29478 & #29479

STATE OF NEVADA
COUNTY OF ELKO } S.S.

I, William A. Nisbet, being first duly sworn, depose and say that this map, consisting of ONE sheet, has been correctly drawn to the designated scale from a field survey made under my supervision and direction, completed on the 24th day of February , 1994; that it truly and correctly represents the proposed location and extent of the works used to divert water from an UNDERGROUND SOURCE in LANDER COUNTY by CORTEZ JOINT VENTURE for MINING, MILLING, AND DOMESTIC PURPOSES. That the proposed point of diversion, the approximate location and size of diverting channels or other conduit, the place of use, and the location and names of all other works or streams which are crossed by, or connected with the said works, are fully and correctly designated thereon.

William A Nisbet 2/26/96
STATE WATER RIGHT SURVEYOR NO. 448

Subscribed and sworn to before me this 26 day of Feb 1996.
by William A. Nisbet

NOTARY PUBLIC in and for ELKO COUNTY, NEVADA

BASIS OF BEARINGS: MAGNETIC, Var. 16° E.

LEGEND

- EXISTING PLACE OF USE, PERMITS #29478 #29479
- PROPOSED PLACE OF USE
- 1/4 SECTION CORNER
- SECTION CORNER
- WELL

0 1000 2000 3000
SCALE: 1"=1000'

NO.	BY	DATE	DESCRIPTION	CHK'D	APP'D
1	JFP	2-26-96	ADD POINT OF DIVERSION		

REVISIONS

DRAWN BY JFP | APPROVED BY
JOB NO. 2088.001 | DATE 1-4-96

CHILTON Engineering and Surveying, LTD
(702) 738-2121 421 Court Street Elko, Nevada 89801

W96001 1/1

STATE ENGINEER'S USE

FILED
FEB 29 1996
STATE ENGINEER'S OFFICE

AMENDED MAP TO ACCOMPANY APPLICATION TO CHANGE POINT OF DIVERSION, PLACE OF USE, AND MANNER OF USE OF WATER HERETOFORE APPROPRIATED UNDER PERMITS #29478 & #29479

FOR MINING, MILLING, AND DOMESTIC
BY **CORTEZ JOINT VENTURE**
FROM AN UNDERGROUND SOURCE (WELL AW-1)
IN LANDER COUNTY

W96001

72681 72680 61794 61793

W96001 Mon Feb 26 10:57:18 1996