STATE ENGINEER'S USE 61798- 61804

RAD 2-28-96: Add POU & MOU to POD.

FILED
JAN 12 1996
STATE ENGINEER'S OFFICE

Desert Mountain Surveying
Land and Water Right Surveyors
146 West Second Street
WINNEMUCCA, NEVADA 89445 (702) 623-4414

MAP TO ACCOMPANY APPLICATION TO CHANGE THE POINT OF DIVERSION & SATISFY THE REQUIREMENTS OF ORDER NO. 1087, DATED DEC. 30TH, 1993

By Santa Fe Pacific Gold Corporation
Twin Creeks Mine
FROM UNDERGROUND
IN HUMBOLDT COUNTY, NEVADA

61804 61803 61802 61801 61800 1799 61798

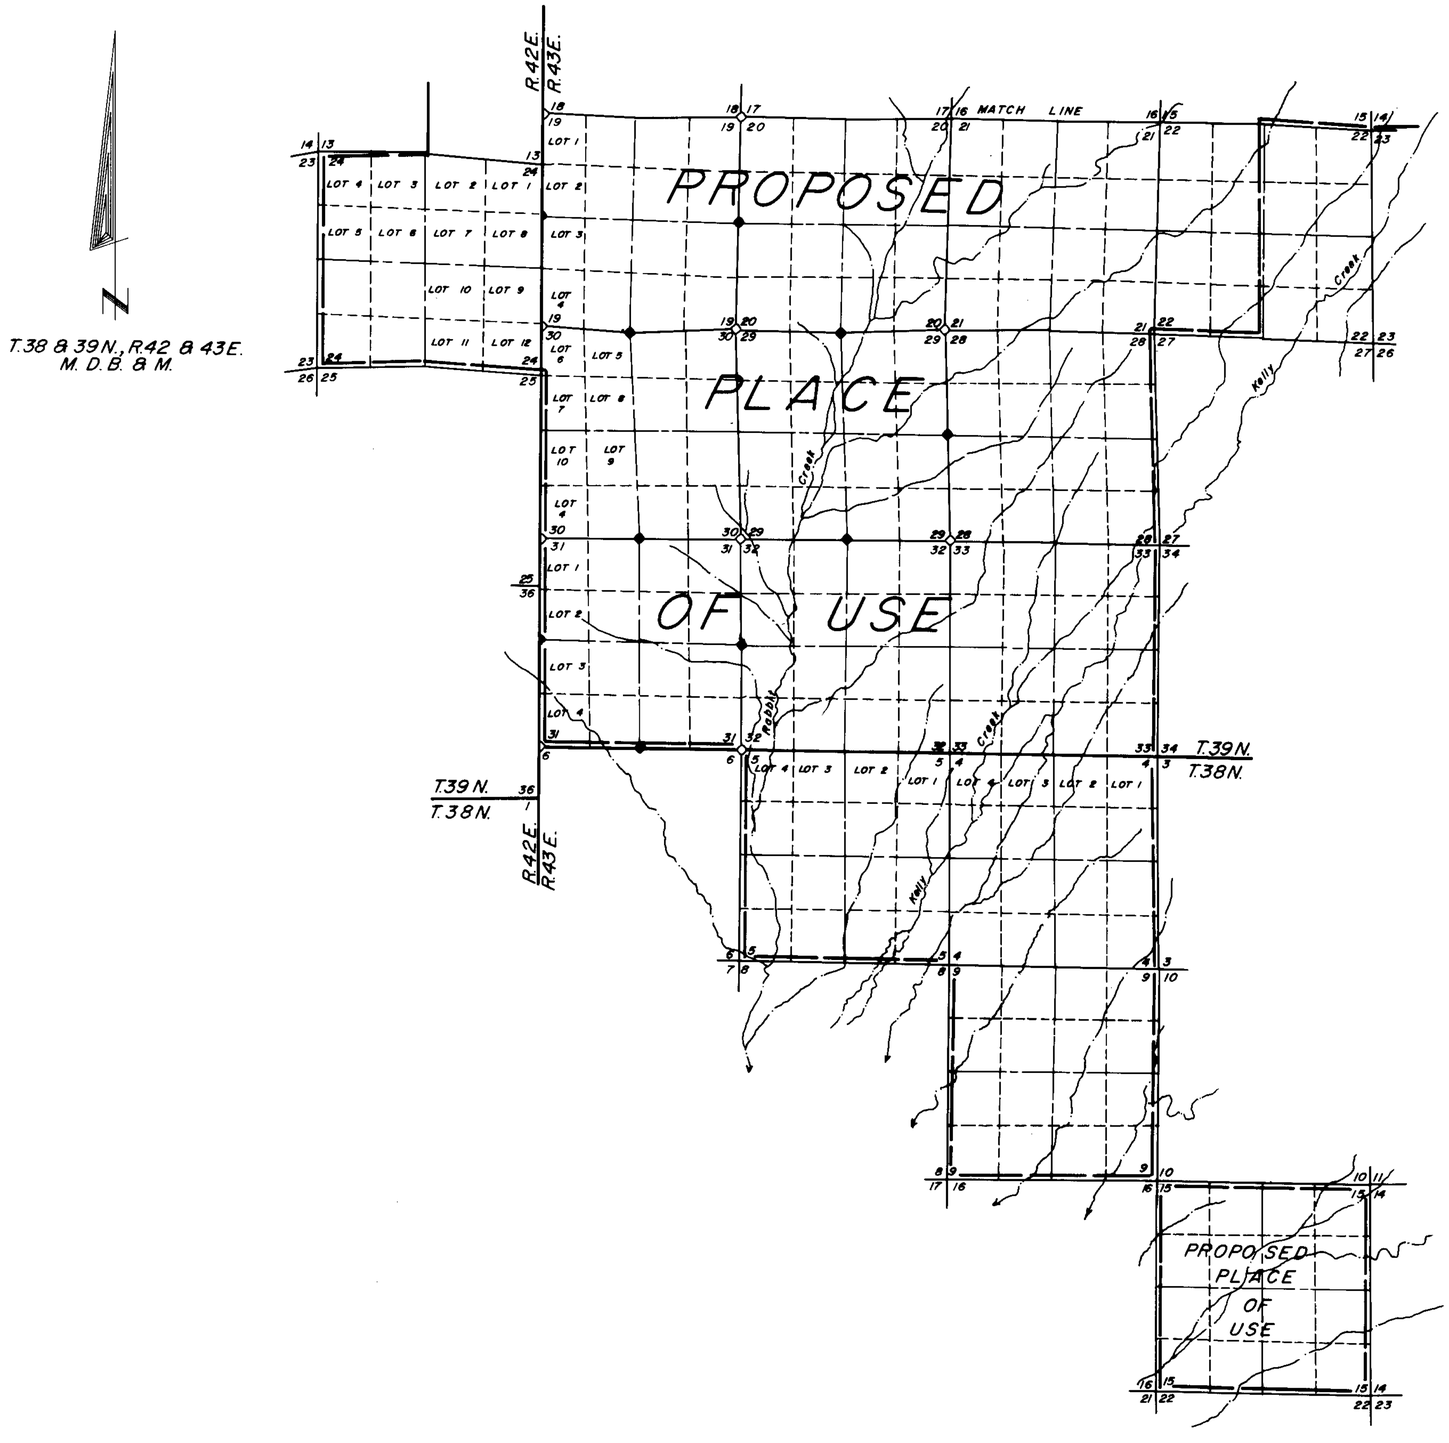

STATE OF NEVADA
COUNTY OF HUMBOLDT

I, JOHN H. MILTON III, being first duly sworn, depose and say that this map, consisting of three sheets, numbered from 1 to 3, inclusive, has been correctly drawn to the designated scale from field notes of a survey made by me, or under my supervision and direction, between the 18th day of December, and the 19th day of December, 1995; that it truly and correctly represents the proposed location and extent of the works used to divert water from underground in Humboldt County, Nevada by Santa Fe Pacific Gold Corporation, Twin Creeks Mine, for mining, milling and domestic purposes.
That the proposed point of diversion and return, the location of the mine, and approximate size of the diverting channel or conduit, and the location and names of all other works or streams which are crossed by or connected with said works, are fully and correctly designated hereon.

JOHN H. MILTON III
State Water Right Surveyor No. 573
1-9-96

Subscribed and sworn to before me this 9th day of January 1996.

Doris A. Twichell
DORIS A. TWICHELL
Notary Public in and for Humboldt County, State of Nevada.
My commission expires on May 28th, 1997.

DORIS A. TWICHELL
NOTARY PUBLIC
HUMBOLDT Co. NEVADA
My Appointment Expires
MAY 28 1997

SCALE 1" = 2000'
2000 0 2000 4000 6000 8000

SHEET 2 OF 3

STATE ENGINEER'S USE
RAD 2-28-96: Add POU & MOU to POD
61798- 61804
FILED
JAN 12 1996
STATE ENGINEER'S OFFICE

MAP TO ACCOMPANY APPLICATION TO CHANGE THE POINT OF DIVERSION & SATISFY THE REQUIREMENTS OF ORDER NO.1087, DATED DEC.30TH, 1993

By Santa Fe Pacific Gold Corporation
Twin Creeks Mine
FROM UNDERGROUND
IN HUMBOLDT COUNTY, NEVADA

Desert Mountain Surveying
Land and Water Right Surveyors
146 West Second Street
WINNEMUCCA, NEVADA 89445 (702) 623-4414

61804 61803 61802 61801 61800 61799 61798

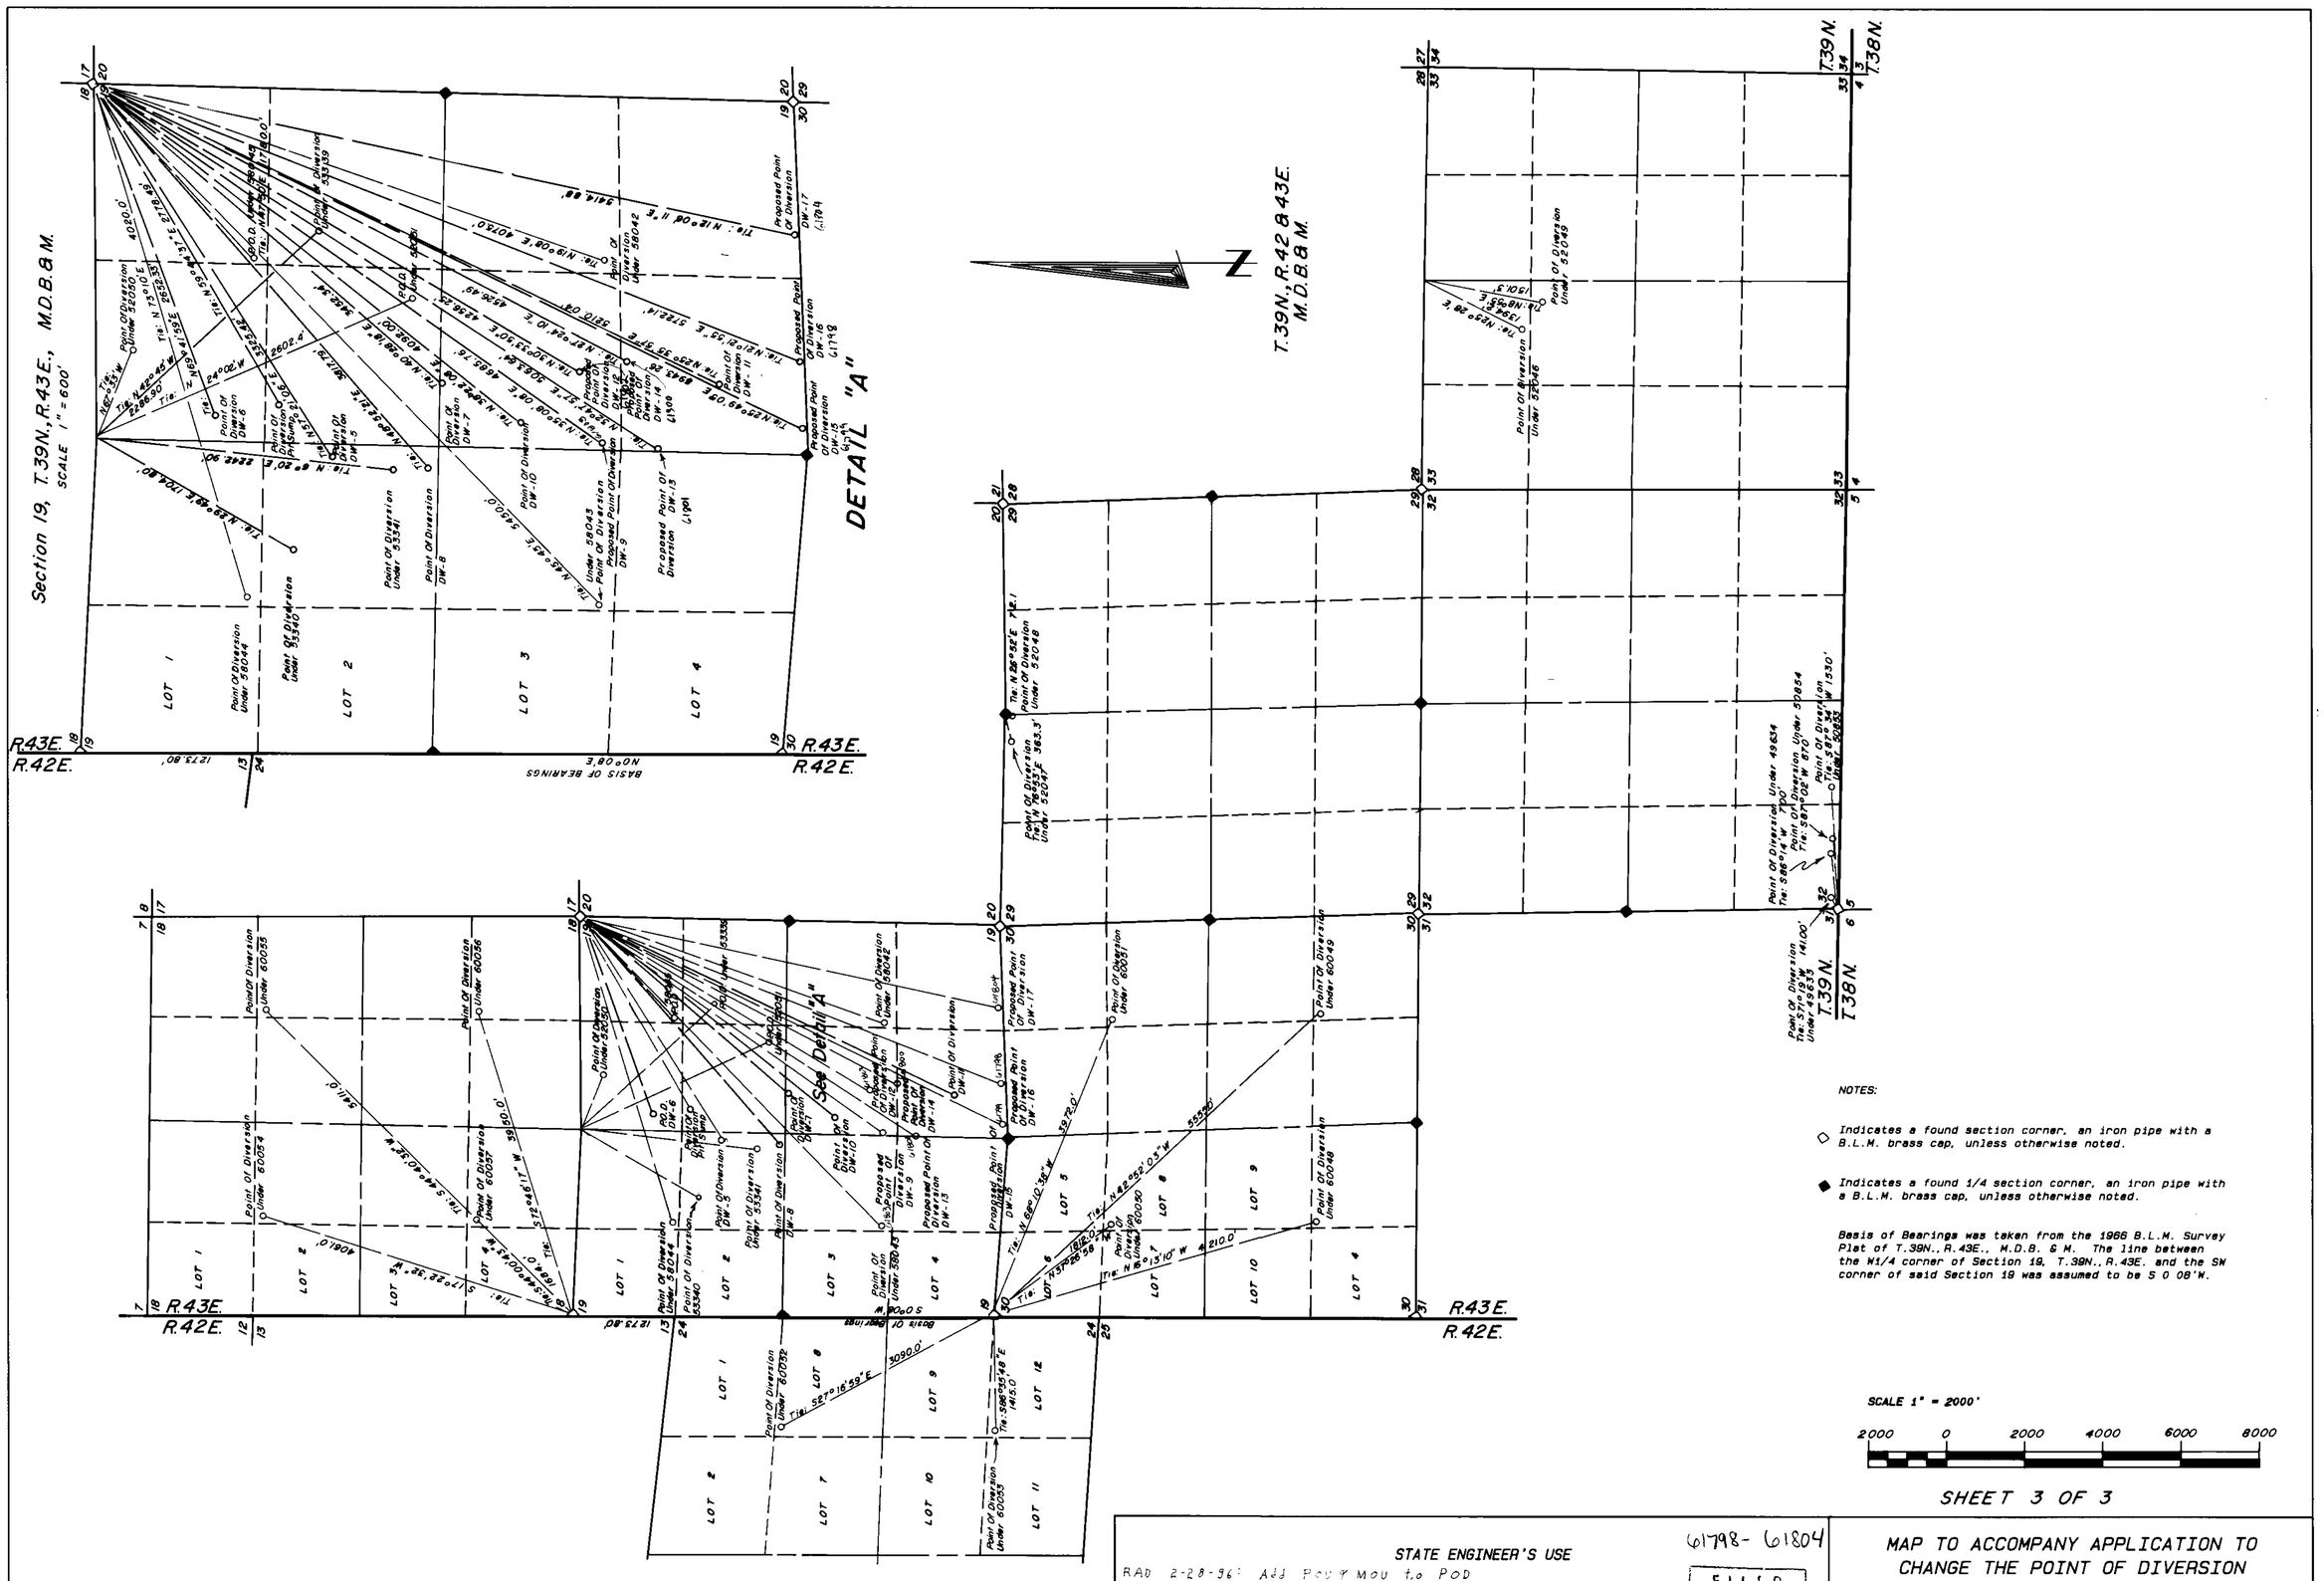

NOTES:

◇ Indicates a found section corner, an iron pipe with a B.L.M. brass cap, unless otherwise noted.

◆ Indicates a found 1/4 section corner, an iron pipe with a B.L.M. brass cap, unless otherwise noted.

Basis of Bearings was taken from the 1966 B.L.M. Survey Plat of T.39N., R.43E., M.D.B. & M. The line between the W1/4 corner of Section 19, T.39N., R.43E. and the SW corner of said Section 19 was assumed to be S 0 08'W.

SCALE 1" = 2000'

2000 0 2000 4000 6000 8000

SHEET 3 OF 3

STATE ENGINEER'S USE

RAD 2-28-96: Adj Pour Mou to POD

61798- 61804

FILED
JAN 12 1996
STATE ENGINEER'S OFFICE

MAP TO ACCOMPANY APPLICATION TO CHANGE THE POINT OF DIVERSION & SATISFY THE REQUIREMENTS OF ORDER NO.1087, DATED DEC.30TH, 1993

By Santa Fe Pacific Gold Corporation
Twin Creeks Mine
FROM UNDERGROUND
IN HUMBOLDT COUNTY, NEVADA

Desert Mountain Surveying
Land and Water Right Surveyors
146 West Second Street
WINNEMUCCA, NEVADA 89445 (702) 623-4414

61804 61803 61802 61801 61800 61799 61798