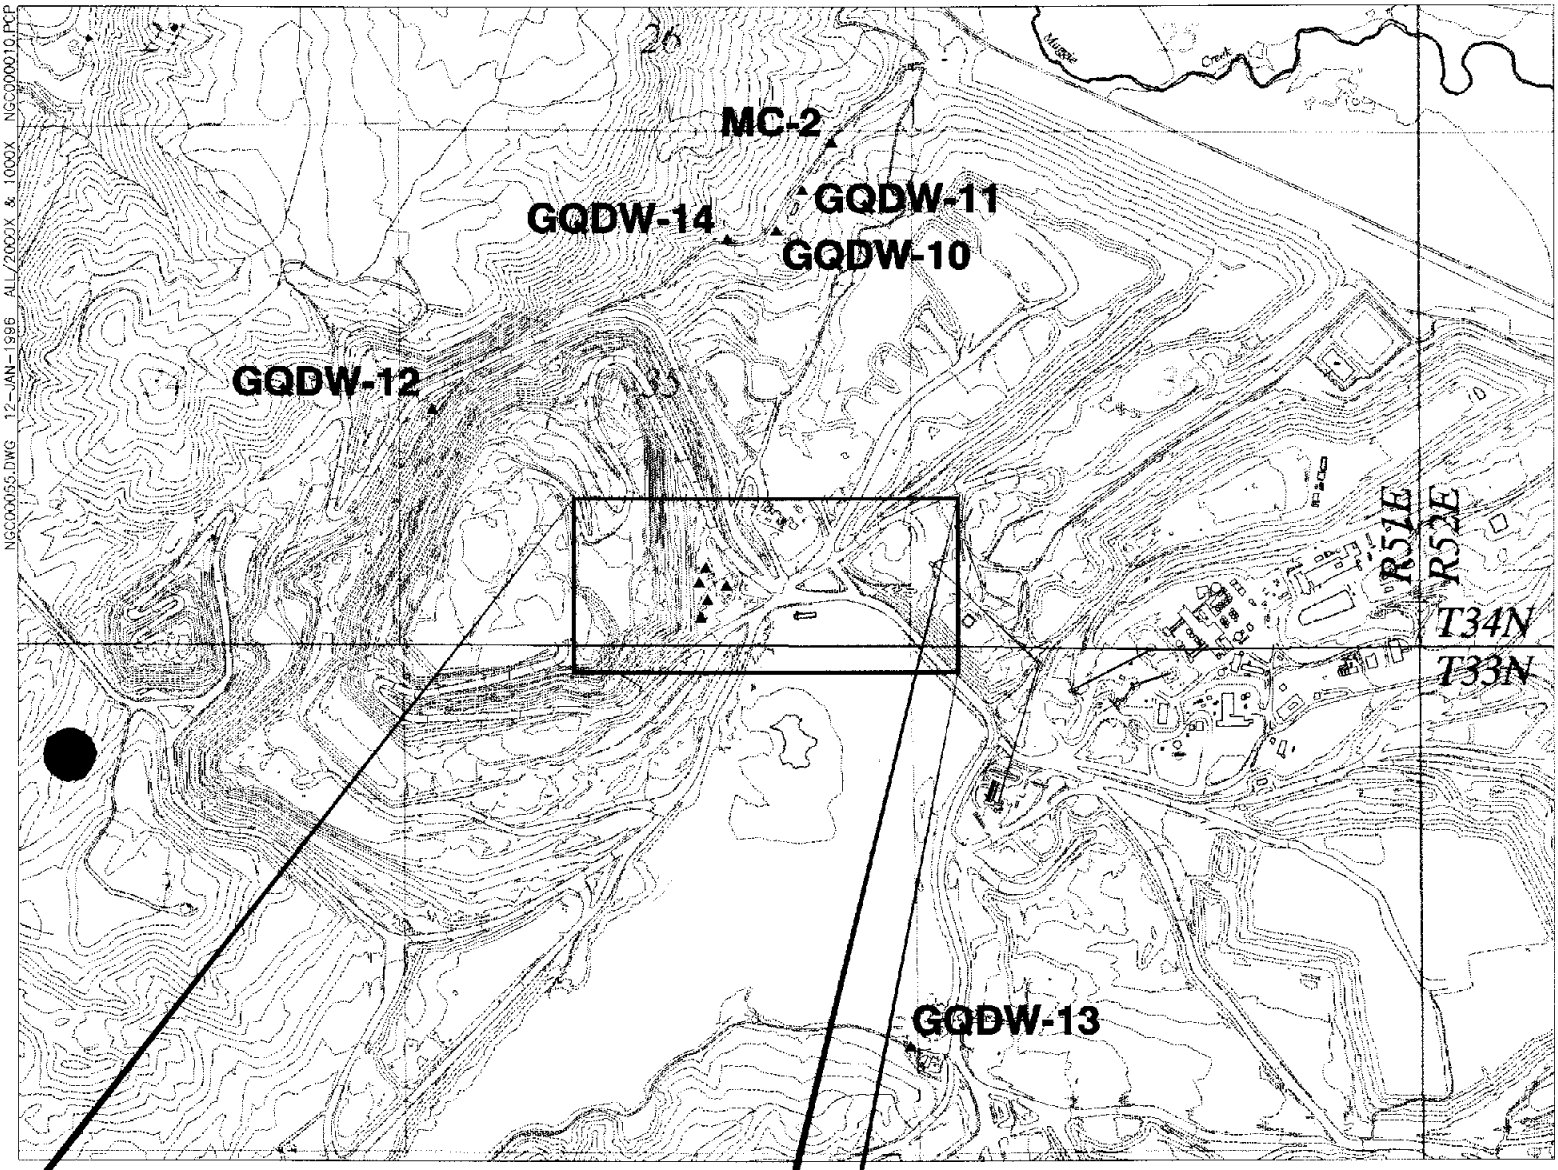

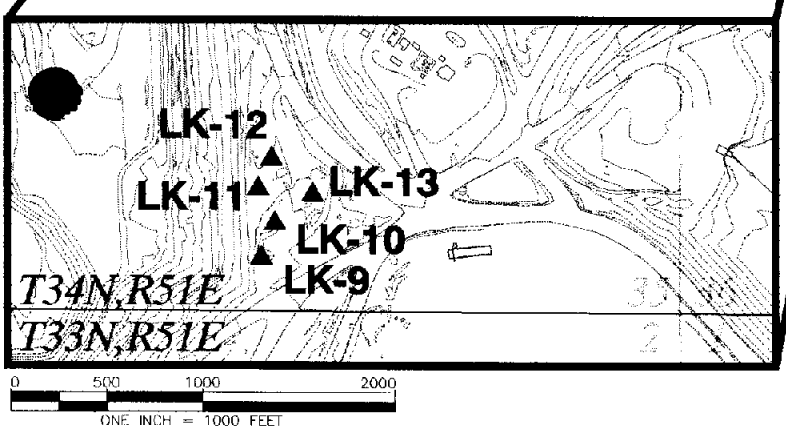

1994/1995 permitted wells not shown here are abandoned or are being mined through.

N
S

FILED
JAN 17 1996
STATE ENGINEER'S OFFICE

25 foot topographical contours shown
1995 flight basemaps
USPLS grid digitized from USGS 7.5 min.

WELL	TIE	BEARING	DISTANCE
GQDW-10	NW Sec.35	N74°59'02"W	4068 feet
GQDW-11	NW Sec.35	N81°25'10"W	4250 feet
GQDW-12	NW Sec.35	N06°48'21"W	2934 feet
GQDW-13	SE Sec.02	S04°43'27"E	1117 feet
GQDW-14	NW Sec.35	N71°34'21"W	3608 feet
LK-9	SE Sec.35	S82°38'48"E	2196 feet
LK-10	SE Sec.35	S77°37'36"E	2156 feet
LK-11	SE Sec.35	S73°40'03"E	2285 feet
LK-12	SE Sec.35	S69°23'37"E	2269 feet
LK-13	SE Sec.35	S72°13'09"E	2007 feet
MC-2	NW Sec.35	N88°13'10"W	4512 feet

61848 T

Gold Quarry Pit 1995/1996 Dewatering Well Locations

Eureka County, Nevada