


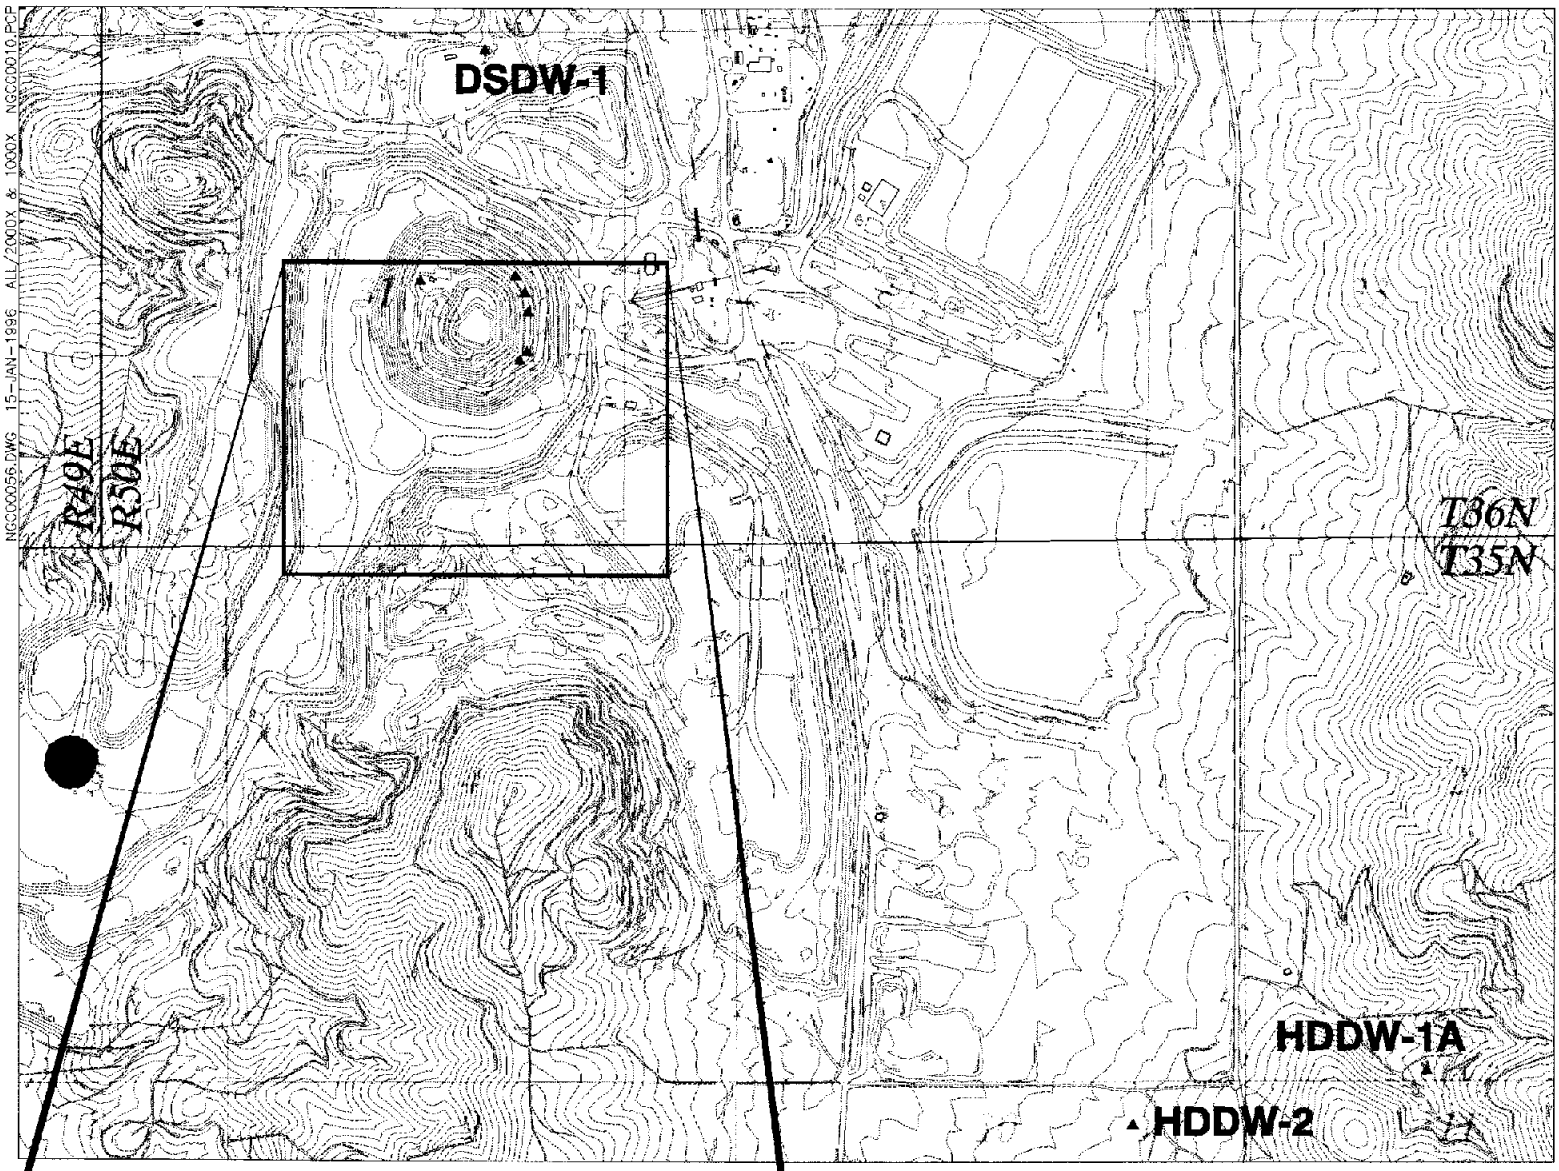


FILED
JAN 17 1996
STATE ENGINEER'S OFFICE

N
S

1994/1995 permitted wells not shown here are abandoned or are being mined through.

25 foot topographical contours
1995 flight basemaps
USPLS grid digitized from USGS 7.5 min.
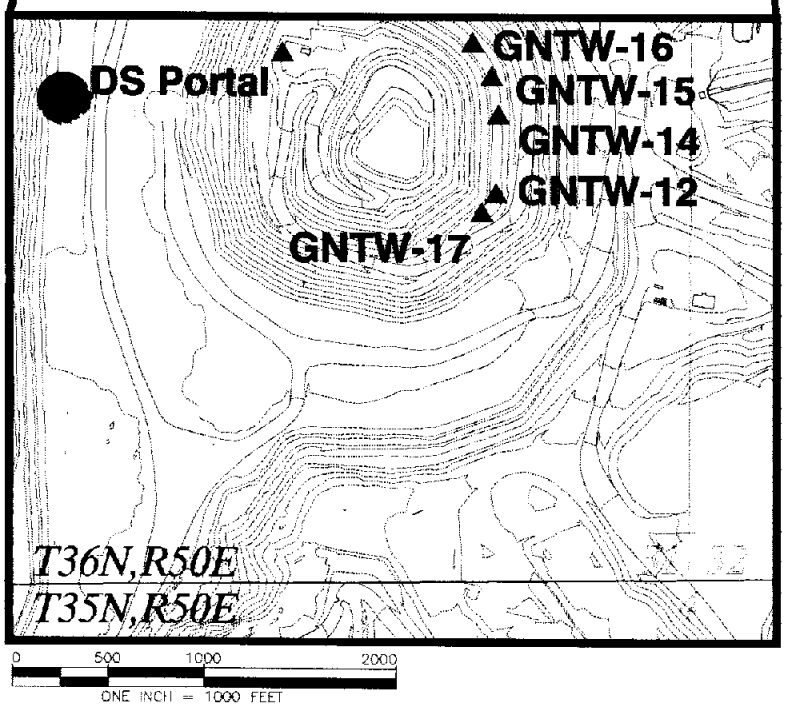
| WELL | TIE | BEARING | DISTANCE |
|---|---|---|---|
| DS Portal | NE Sec.31 | N39°28'26"E | 3367 feet |
| DSDW-1 | NE Sec.31 | N82°08'56"E | 1480 feet |
| GNTW-12 | SE Sec.31 | S26°43'28"E | 2227 feet |
| GNTW-14 | SE Sec.31 | S22°23'26"E | 2597 feet |
| GNTW-15 | SE Sec.31 | S21°31'24"E | 2797 feet |
| GNTW-16 | NE Sec.31 | N24°16'28"E | 2793 feet |
| GNTW-17 | SE Sec.31 | S29°37'48"E | 2177 feet |
| HDDW-1A | SW Sec.02 | S86°53'08"W | 1892 feet |
| HDDW-2 | NE Sec.10 | N68°36'39"E | 1258 feet |

# High Desert and Genesis 1995/1996 Dewatering Well Locations

*Eureka County, Nevada*

61857 T